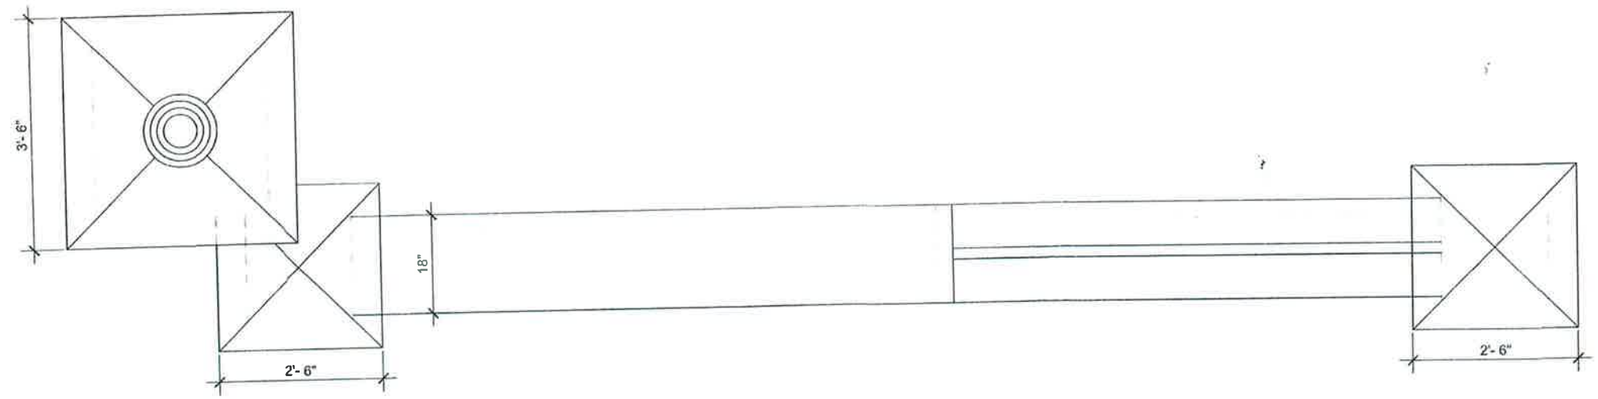

PROPOSED ENTRY MONUMENT - PLAN VIEW
NOT TO SCALE

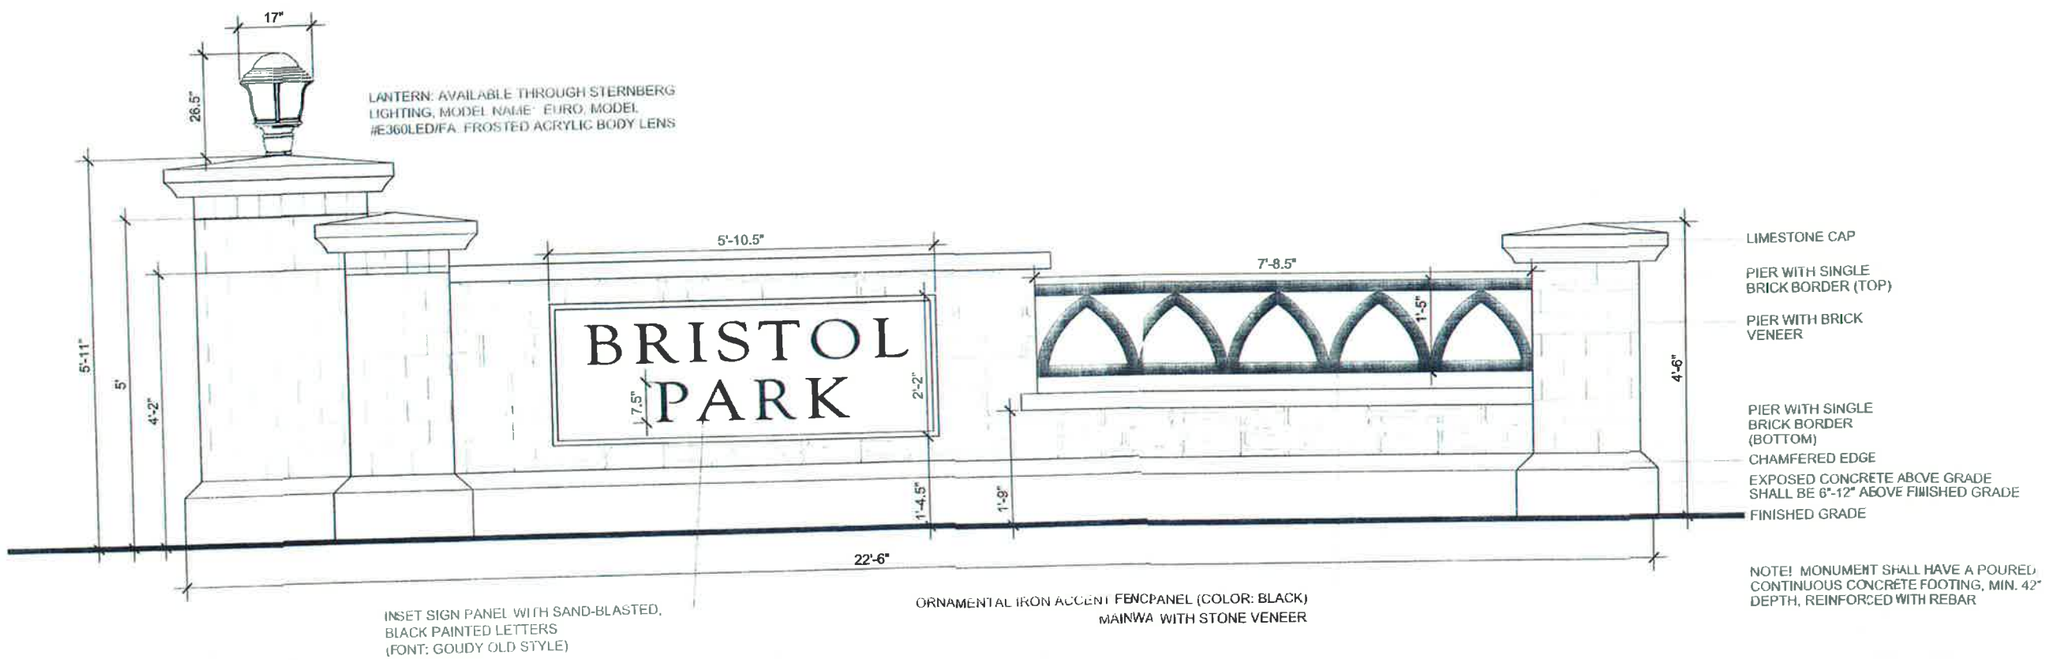

PROPOSED ENTRY MONUMENT - ELEVATION VIEW
NOT TO SCALE

NOTES - MONUMENT

1. FINAL MATERIAL SELECTIONS SHALL BE THE RESPONSIBILITY OF THE OWNER, LANDSCAPE ARCHITECT ASSUMES NO LIABILITY/RESPONSIBILITY FOR SELECTIONS.
2. CONSTRUCTION DETAILS SHOWN ARE FOR INFORMATIONAL PURPOSES ONLY, LANDSCAPE ARCHITECT ASSUMES NO LIABILITY/RESPONSIBILTY. CONTRACTOR IS RESPONSIBLE FORDESIGNING AND INSTALLING PROPERLY BUILT ENTRANCE MONUMENTS, PER CODE, PER SITE CONDITIONS (FINAL GRADING & UTILITY LOCATIONS), AND PER PROJECT CLIMATE CONDITIONS.

NOTES - PLANTING

1. ALL PLANTING BEDS AND TREE RINGS SHAL
   - RECEIVE SHREDDED HARDWOOD MULH I A DEPTH OF 3"
   - HAVE A SPADED EDGE.
2. PLANTS SHALL BE:
   - ALLOWED TO GROW AND BE MAINTAIRD THEIR NATURAL FORM
   - MAINTAINED IN GOOD CONDITION AT ILMES. ALL DEAD, DISEASED, OR DAMAGED PLANT MATERIAL SHALL BE REPLACED PROMPTLY WITH LIVE MATRL IN GOOD CONDITION AND IN QUANTITIES AND SIZES THAT MEET THE REQUIREMENTS OF THE MUNICIPALIT
   - INSTALLED IN ACCORDANCE WITH THPNTING PROCEDURES ESTABLISHED BY THE AMERICAN ASSOCIATION OF NURSERYMEN.
3. ALL TURF RESTORATION/TREATMENT SHALBEENTUCKY BLUEGRASS BLEND SOD (MINERAL SOD ONLY, NO PEAT), UNLESS OTHERWISE NOTED ON PLAN.
4. LOCATIONS OF PLANT MATERIAL ARE SUBJETD CHANGE BASED ON FINAL SITE PLAN, FINAL ENGINEERING AND FINAL LOCATION OF SITE UTILITIES.
5. FOR LANDSCAPE PLAN, PLANT & MATERIALS AND PLANTING DETAILS, SEE SHEET #2.

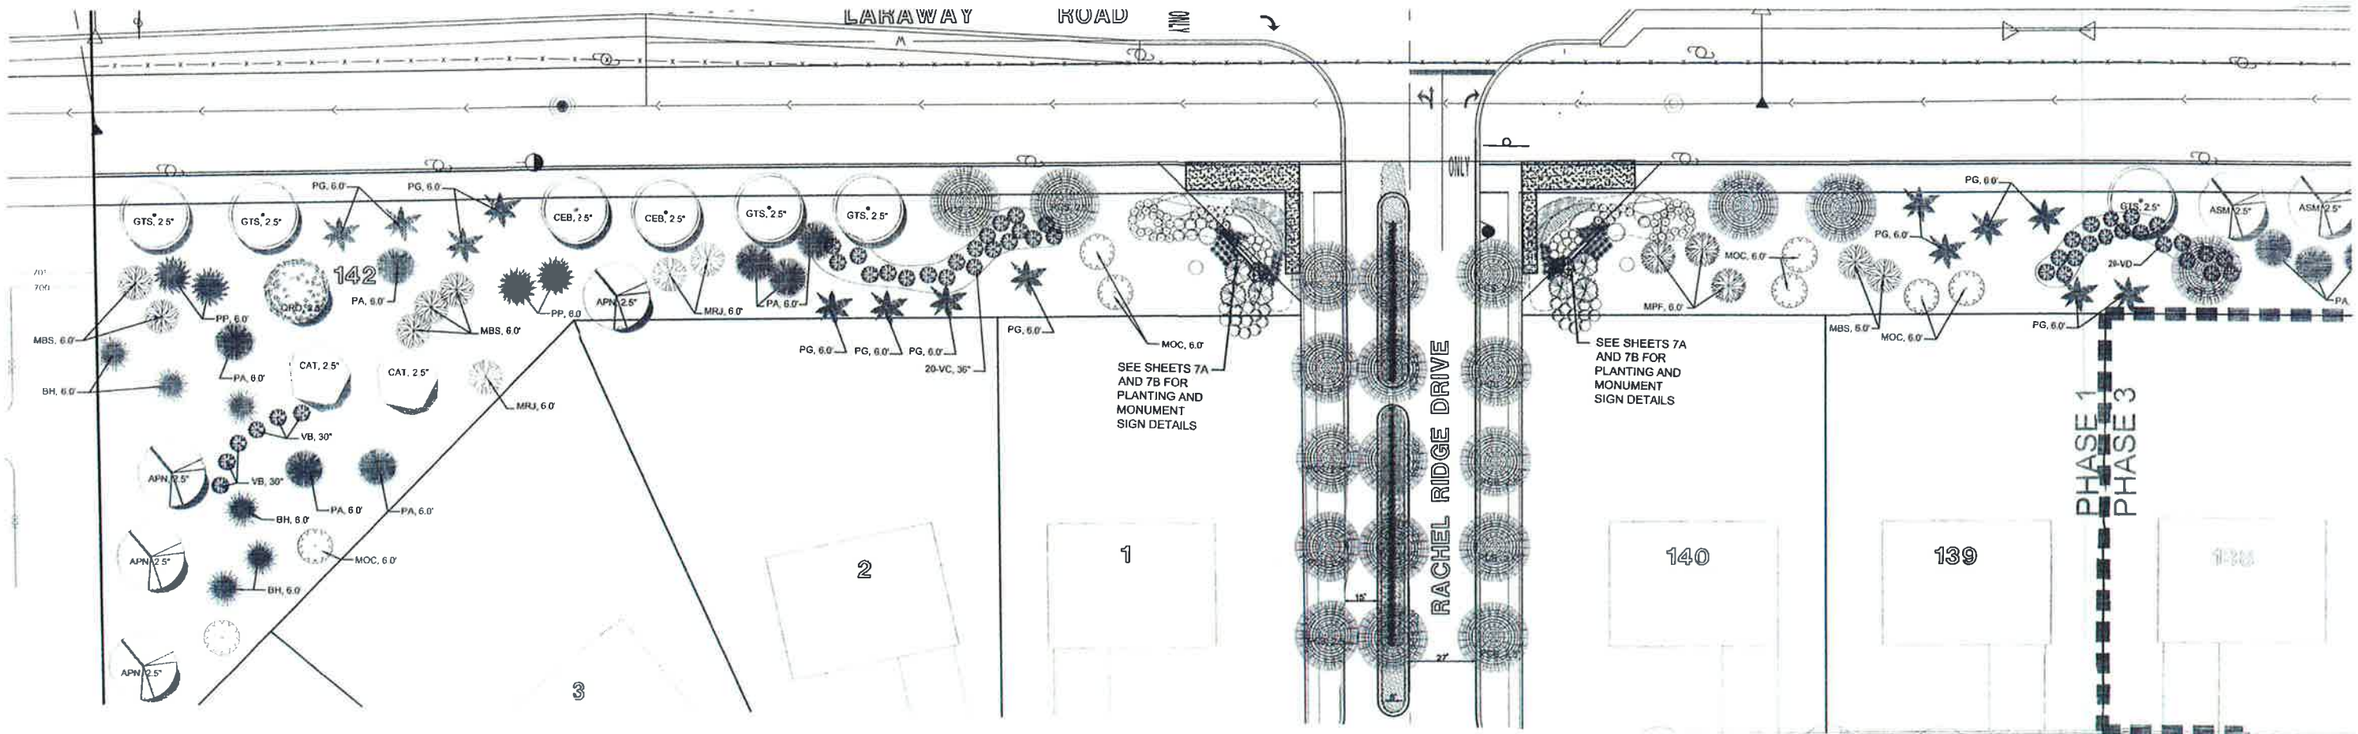
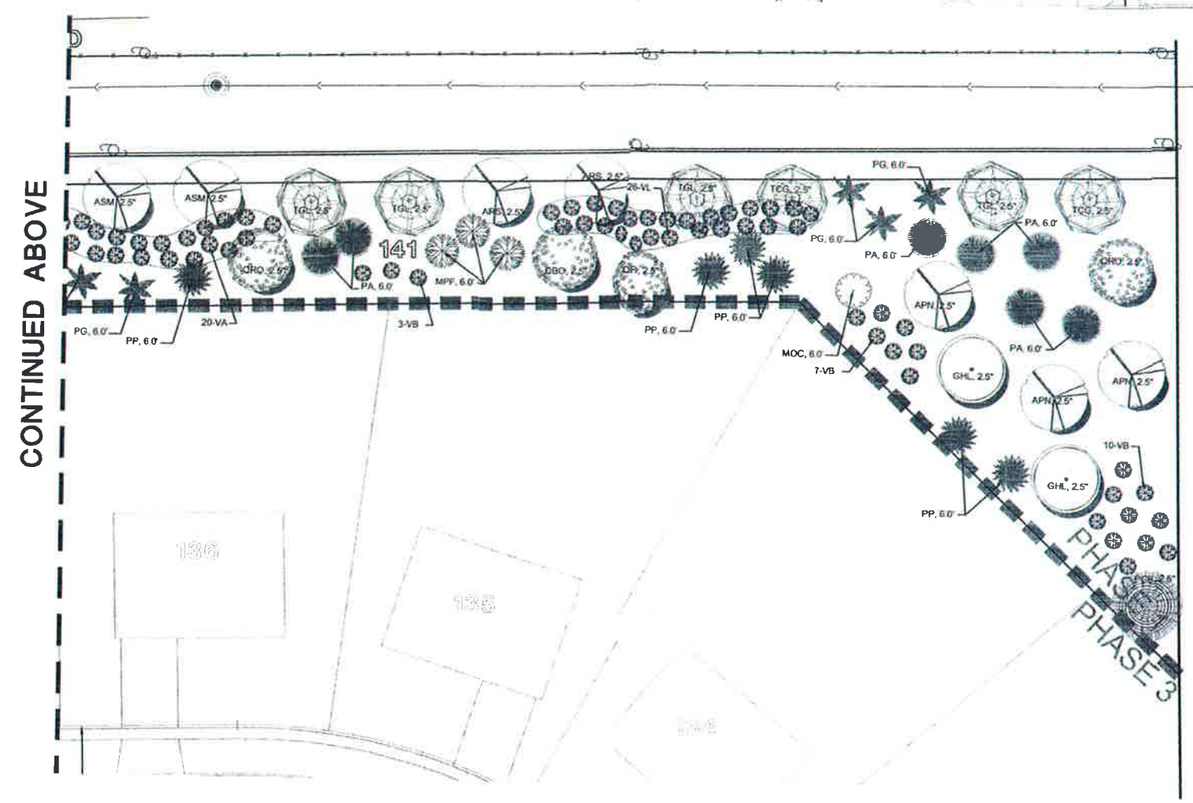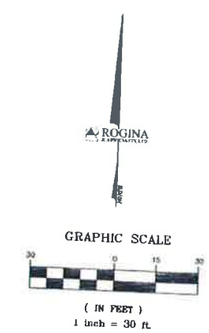
NOTE:
SEE SHEETS 7A AND 7B FOR MONUMENT SIGN DETAILS