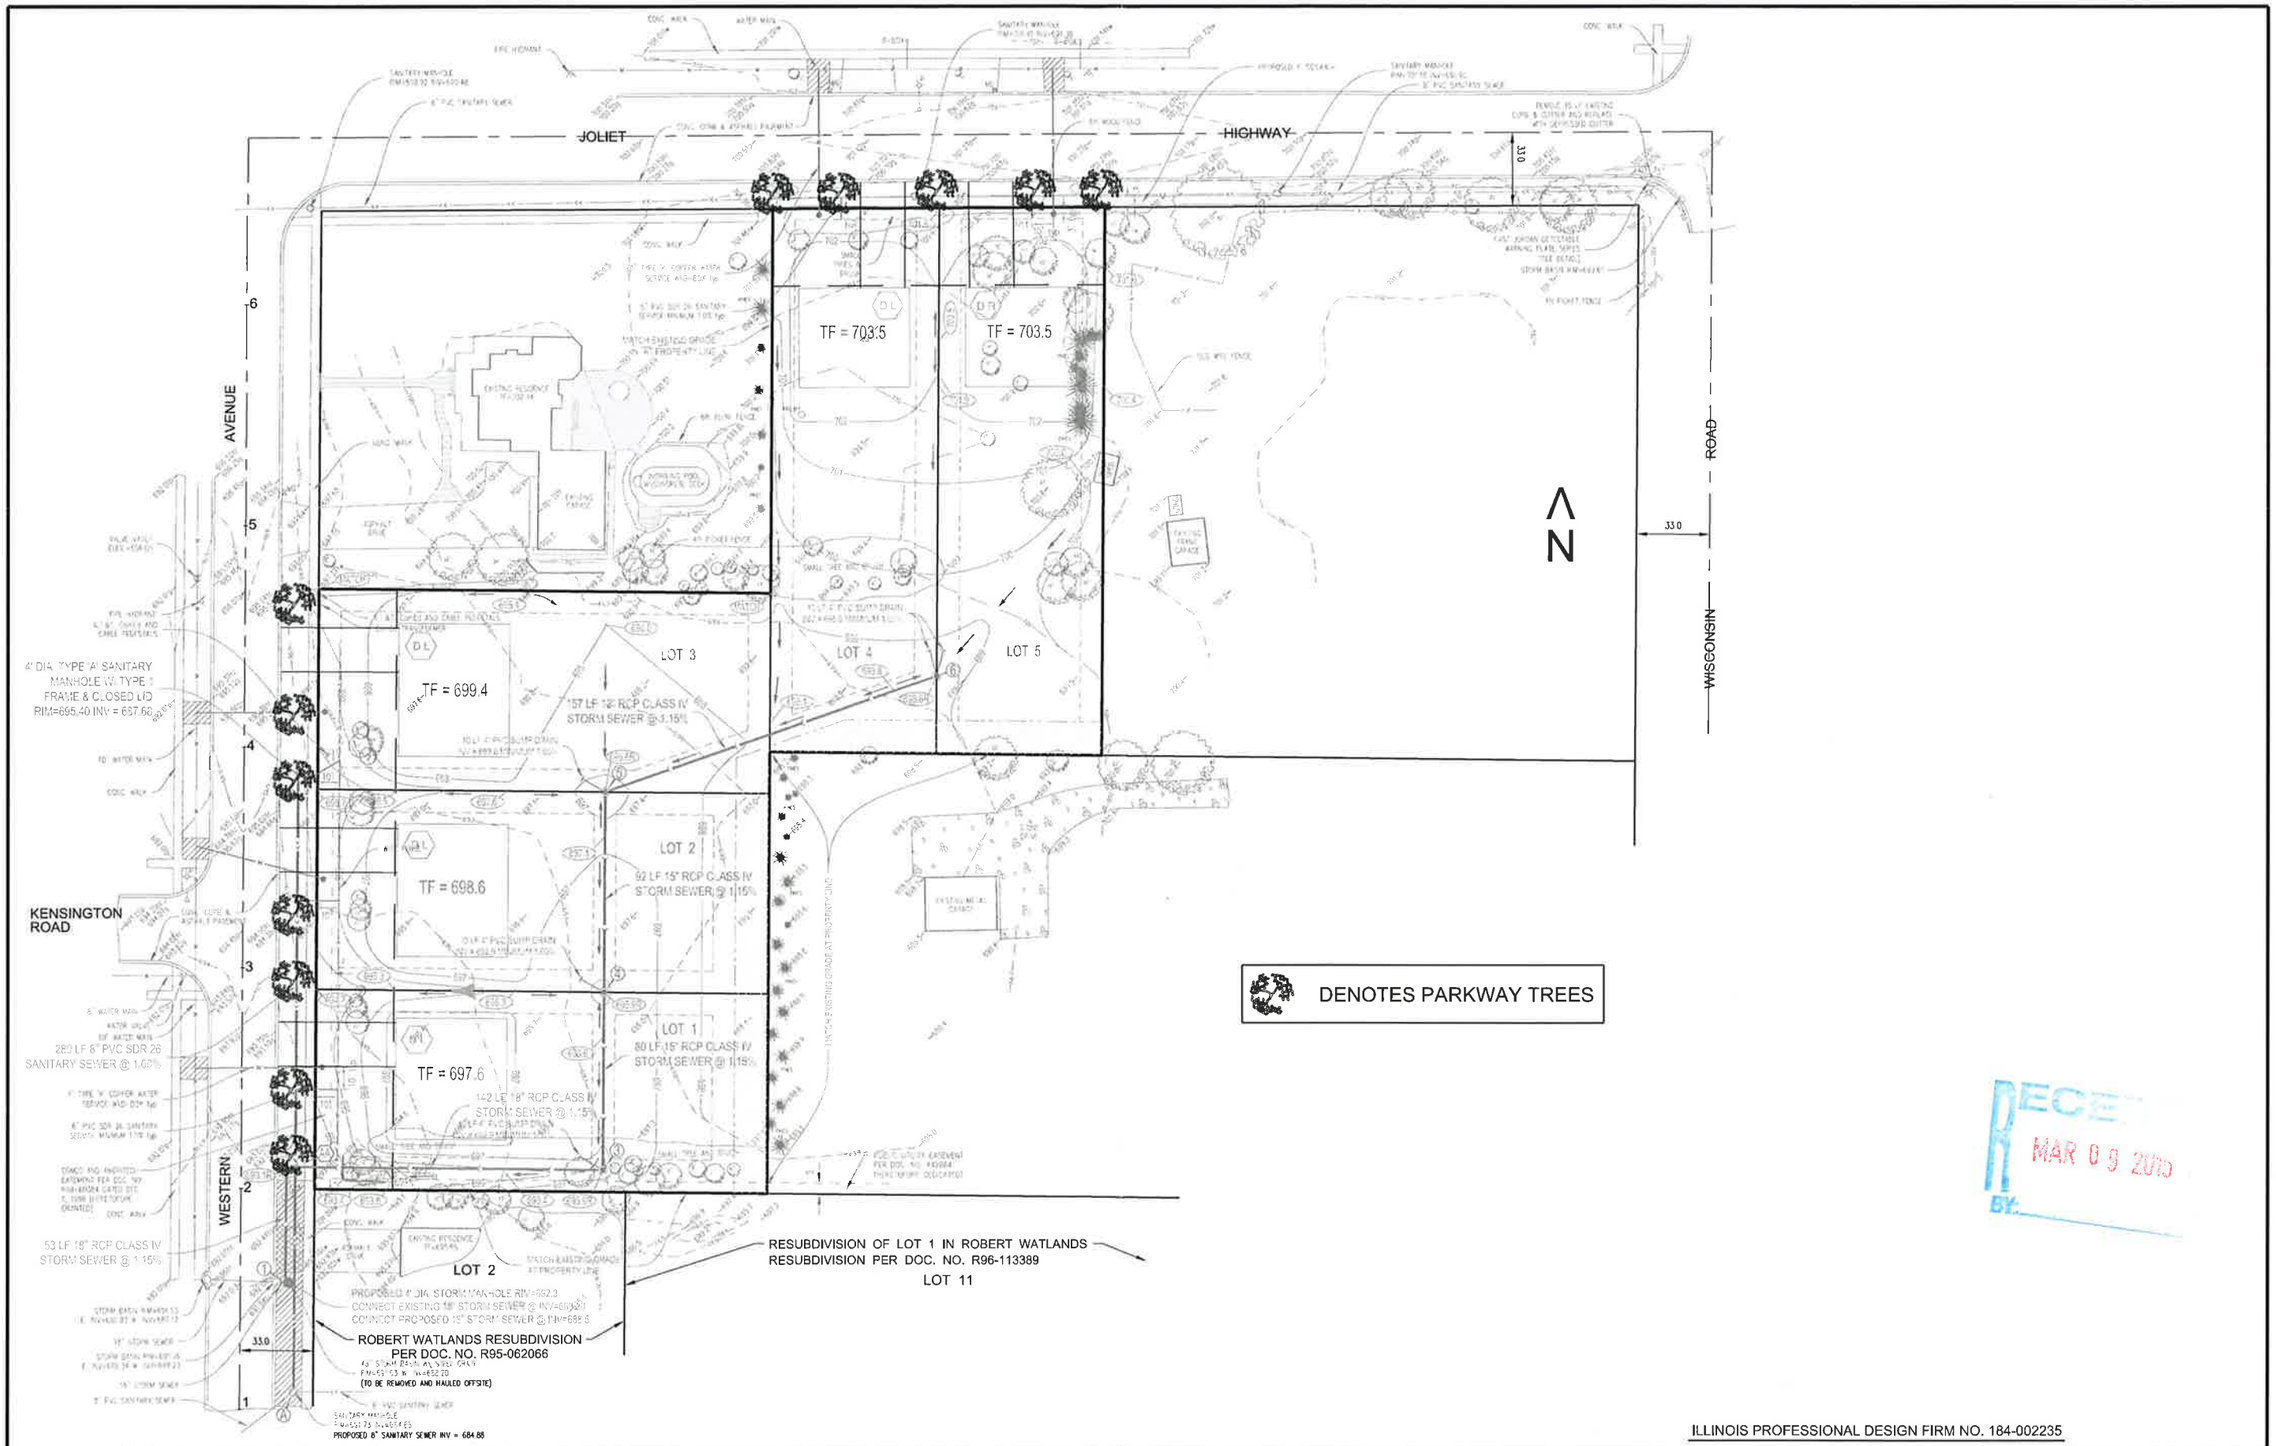

RECEIVED
MAR 09 2015
BY:

ILLINOIS PROFESSIONAL DESIGN FIRM NO. 184-002235

TECH 3 Consulting Group, Inc.
ENGINEERS SURVEYORS
737 West Exchange St. Crete, IL 60417
ph 708.672.4994 fax 708.672.3739

WINSLOW VENTURES CORPORATION
NEW LENOX, ILLINOIS

DESIGNED BY: WJS
DRAWN BY: EGH
CHECKED BY: RWM

REVISIONS

NO.	DATE	BY	DESCRIPTION

GARDNER ESTATES
NEW LENOX, ILLINOIS
PARKWAY TREE PLAN

DATE: FEBRUARY 5, 2015 SCALE : 1" = 30' JOB NO. 15006