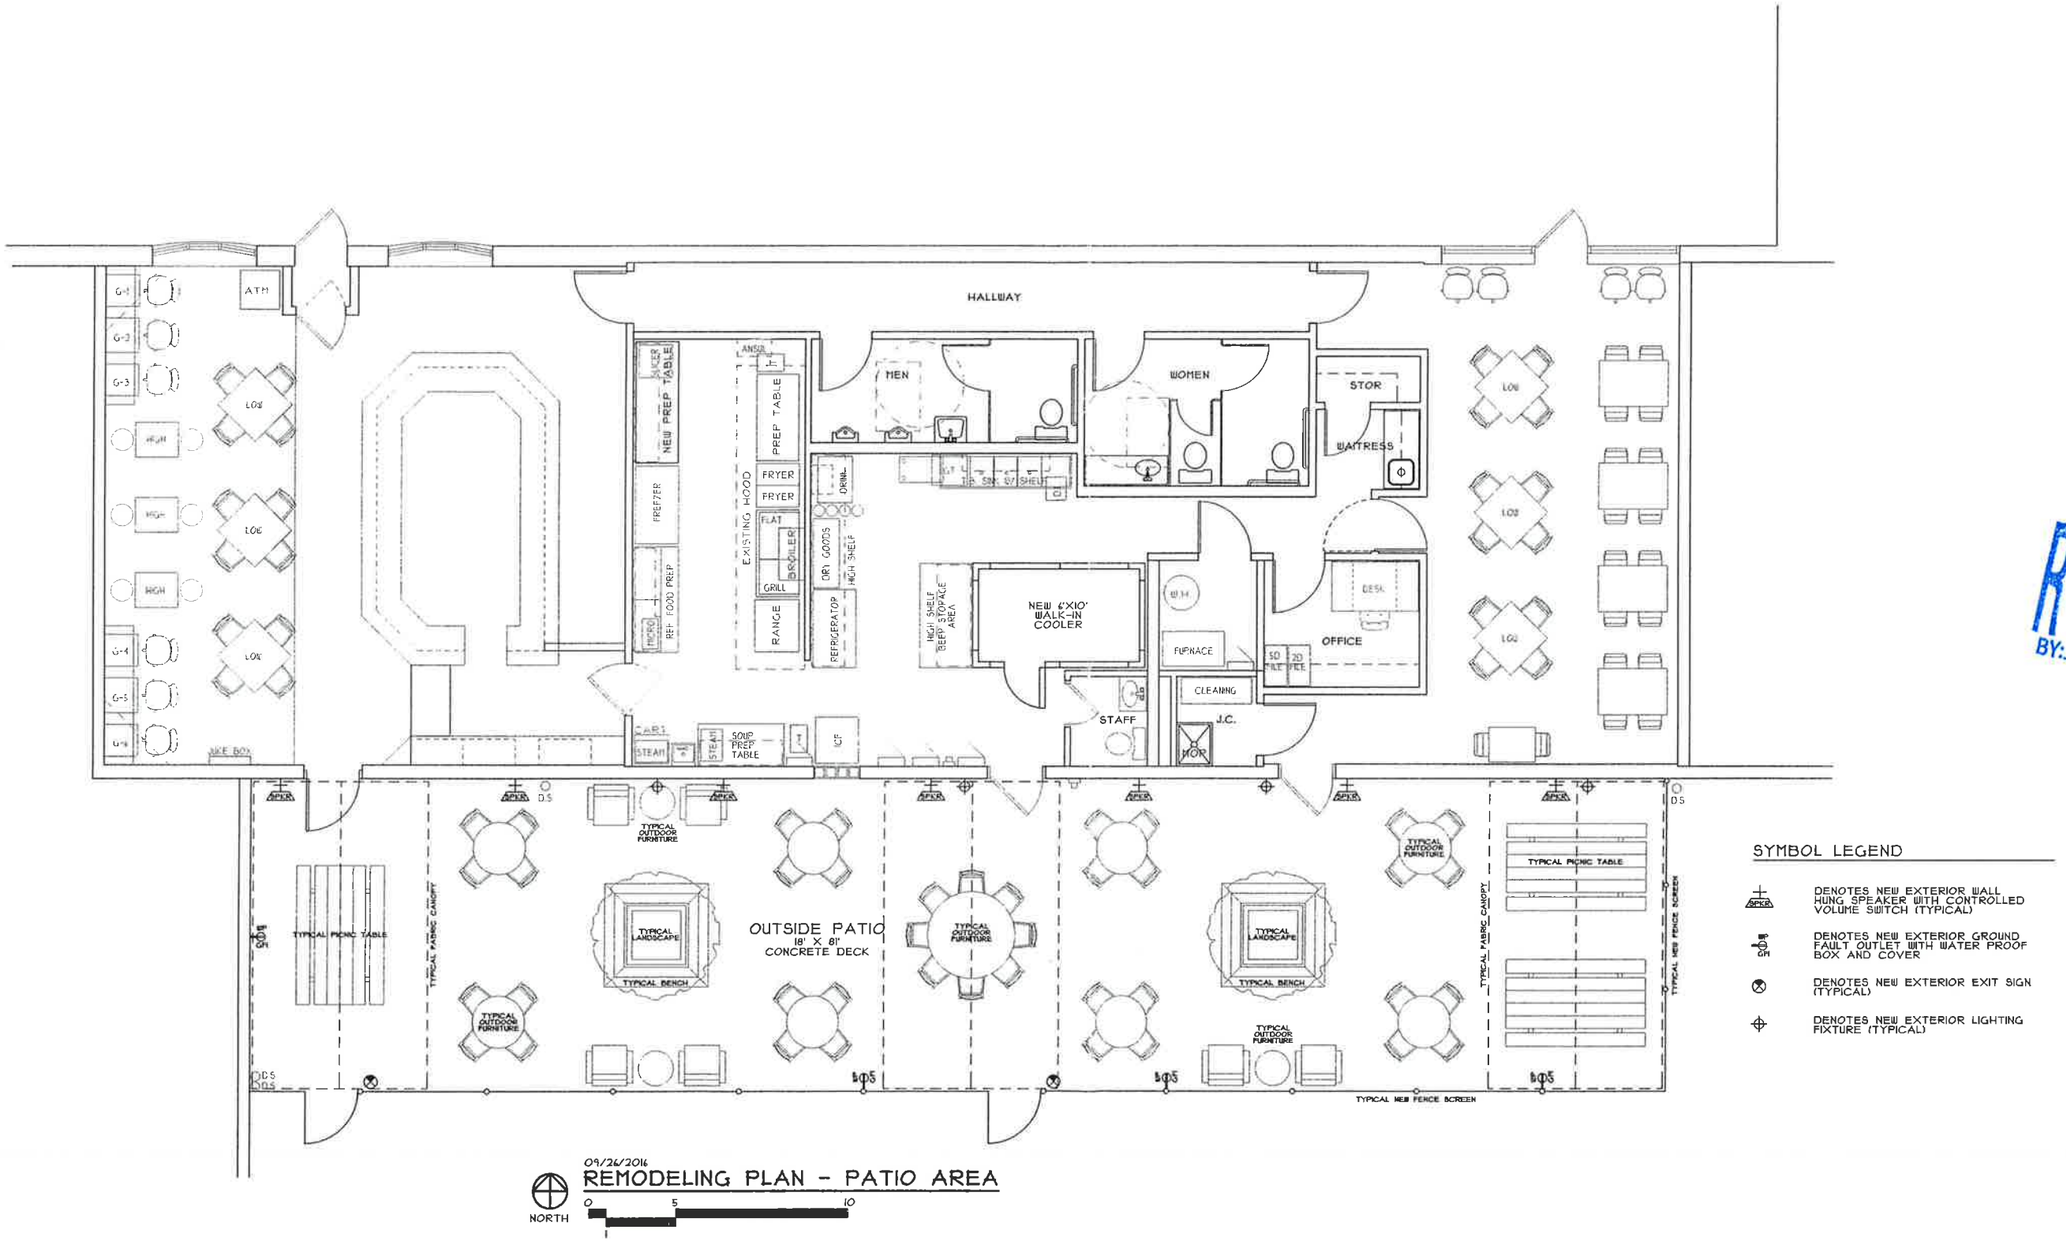

09/26/2016

REMODELING PLAN - PATIO AREA

NORTH

0 5 10

SYMBOL LEGEND

- APKR — DENOTES NEW EXTERIOR WALL HUNG SPEAKER WITH CONTROLLED VOLUME SWITCH (TYPICAL)
- GFI — DENOTES NEW EXTERIOR GROUND FAULT OUTLET WITH WATER PROOF BOX AND COVER
- DENOTES NEW EXTERIOR EXIT SIGN (TYPICAL)
- DENOTES NEW EXTERIOR LIGHTING FIXTURE (TYPICAL)

RECEIVED
SEP 28 2016
BY:

stromsland + de young + prybys
ARCHITECTURE GROUP
20620 Burl Court
Joliet, Illinois 60433
www.sdpagroup.com
815-727-1311
L. N. : 184-000437

A2

RECEIVED
SEP 28 2016
BY:

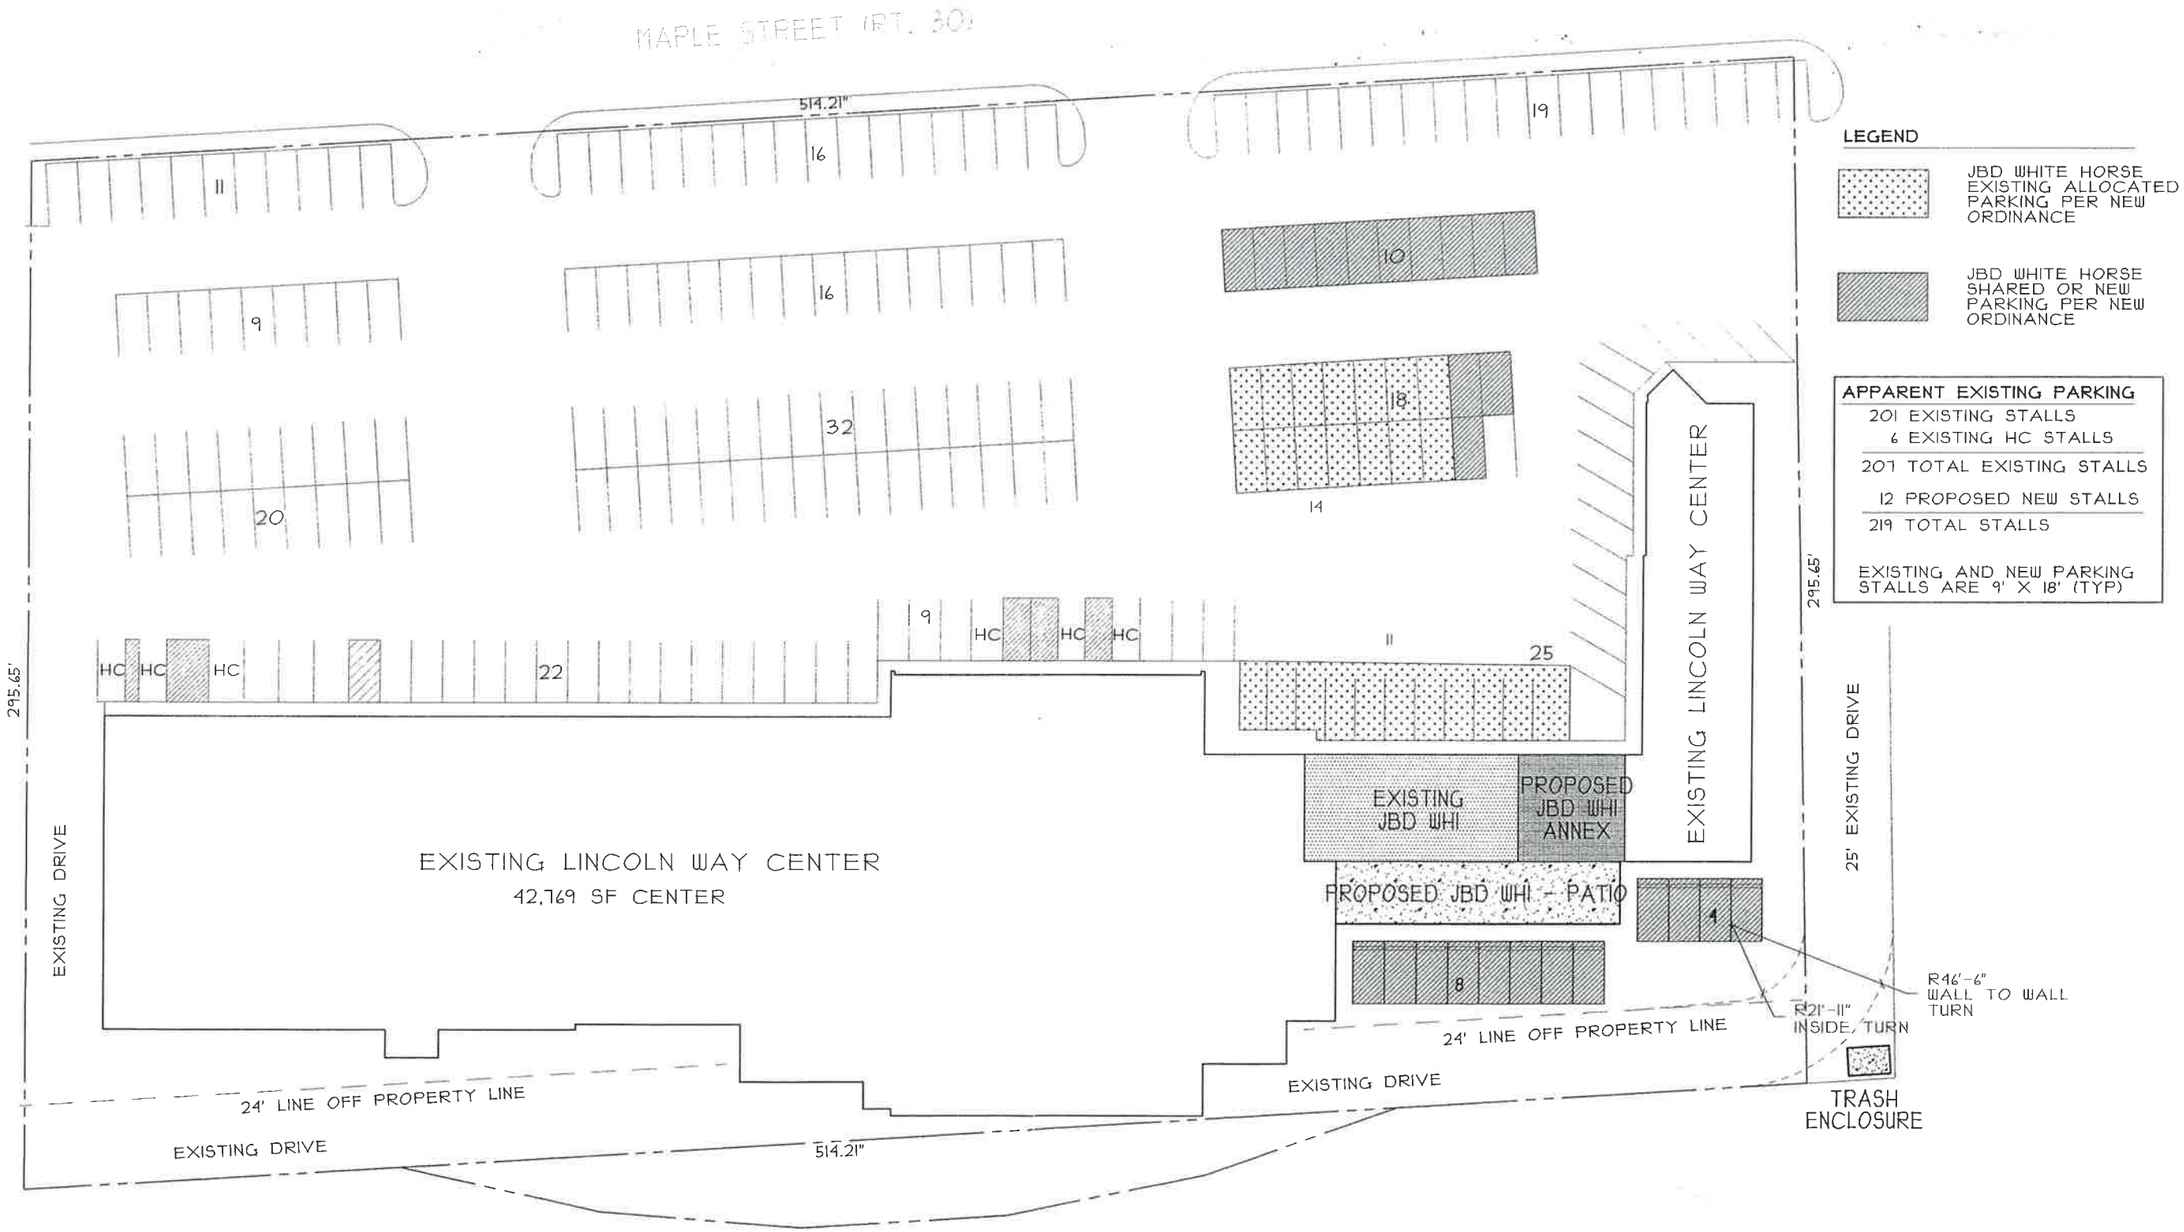

09/26/2016

EXISTING SITE PLAN

NORTH

0 5 10

stromsland + de young + prybys
ARCHITECTURE GROUP
20620 Burt Court 815-727-1311

A1