RECEIVED
SEP 28 2016
BY:

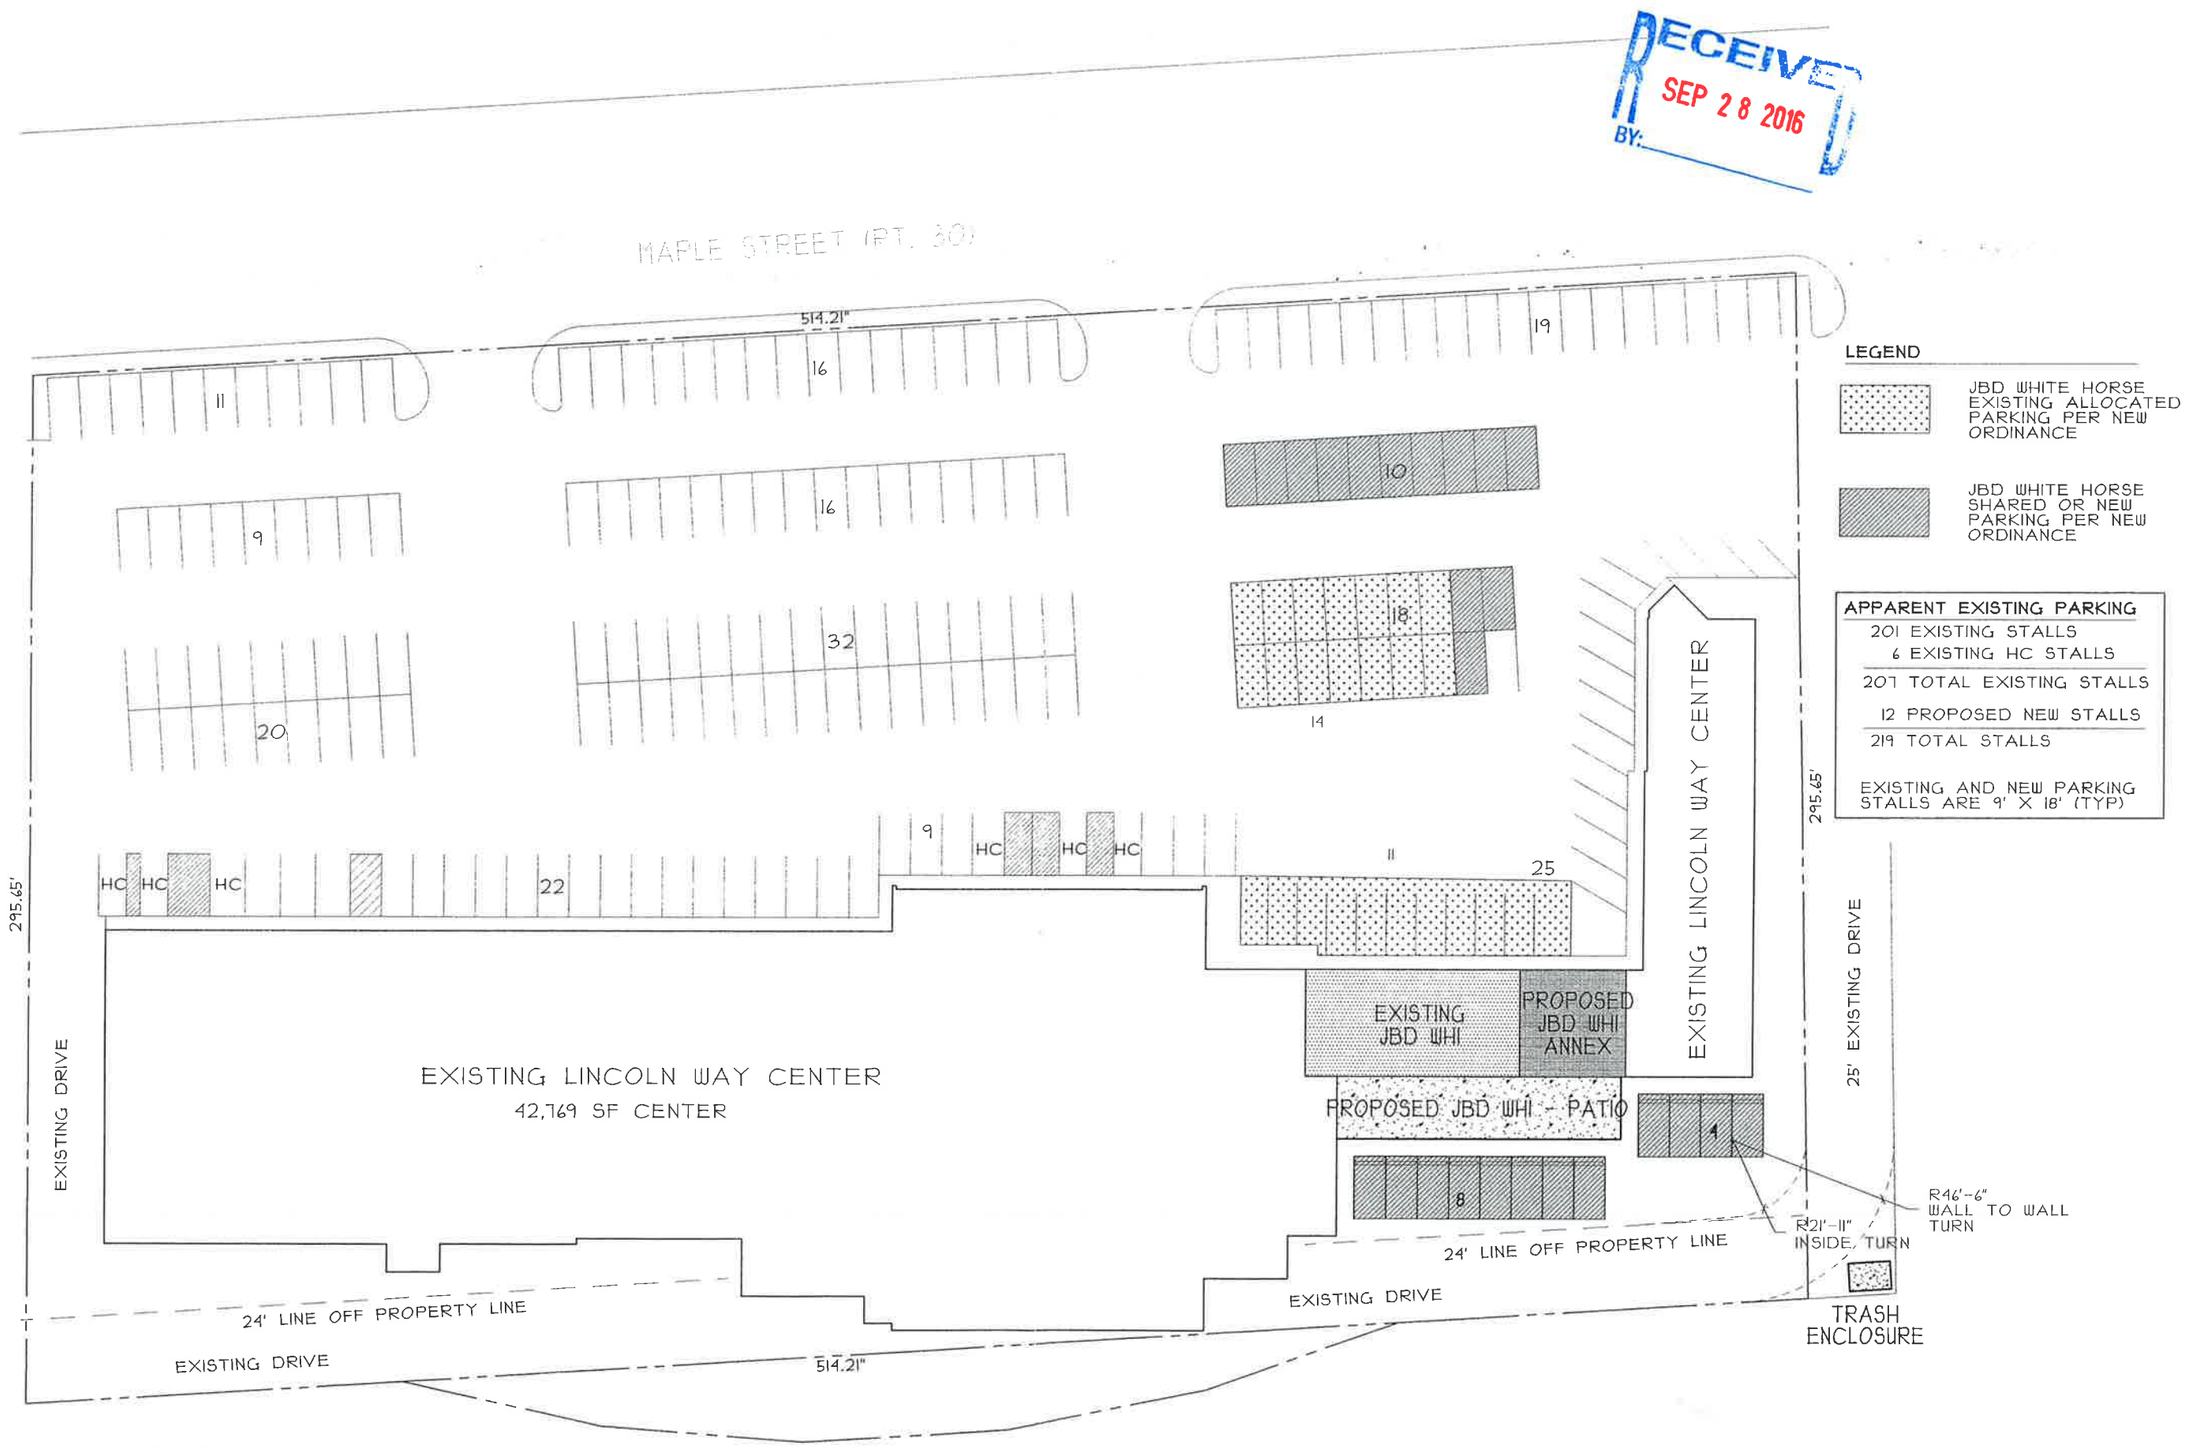

09/26/2014
EXISTING SITE PLAN

stromsland + de young + prybys
ARCHITECTURE GROUP
20620 Burl Court
815-727-1311

A1