5/22/2013 5:51:04 PM
N:\2242A\Survey\Proposed\FINAL\2242-Plat of Annexation.plt

PLAT OF ANNEXATION
TO THE VILLAGE OF NEW LENOX

PROPERTY DESCRIPTION:

PARCEL 1

THE NORTHERLY 92 FEET OF THE SOUTHERLY 500 FEET OF THE WESTERLY 200 FEET OF THE NORTHWEST QUARTER OF SECTION 3, IN TOWNSHIP 35 NORTH, AND IN RANGE 11 EAST OF THE THIRD PRINCIPAL MERIDIAN, IN WILL COUNTY, ILLINOIS.

PARCEL 2

THE NORTHERLY 108 FEET OF THE SOUTHERLY 408 FEET OF THE WESTERLY 200 FEET OF THE NORTHWEST QUARTER OF SECTION 3, TOWNSHIP 35 NORTH, RANGE 11 EAST OF THE THIRD PRINCIPAL MERIDIAN, IN WILL COUNTY, ILLINOIS.

PARCEL 3

THE NORTHERLY 100 FEET OF THE SOUTHERLY 300 FEET OF THE WESTERLY 200 FEET OF THE SOUTHWEST QUARTER OF THE NORTHWEST QUARTER OF SECTION 3, TOWNSHIP 35 NORTH, RANGE 11 EAST OF THE THIRD PRINCIPAL MERIDIAN, (EXCEPTING THEREFROM THAT PART TAKEN FOR AN EMINENT DOMAIN PROCEEDING AS CASE NO. 91ED 3057 BY THE STATE OF ILLINOIS, DESCRIBED AS FOLLOWS: COMMENCING AT THE NORTHWEST CORNER OF THE NORTHWEST QUARTER OF SECTION 3; THENCE SOUTH 01 DEGREES 57 MINUTES 37 SECONDS EAST ALONG THE WEST LINE OF SAID QUARTER, 2,333.16 FEET TO THE NORTH LINE OF THE SOUTH 300 FEET OF SAID QUARTER BEING ALSO THE POINT OF BEGINNING; THENCE NORTH 88 DEGREES 15 MINUTES 39 SECONDS EAST ALONG THE SAID NORTH LINE OF THE SOUTH 300 FEET, 43.96 FEET; THENCE SOUTH 03 DEGREES 13 MINUTES 14 SECONDS EAST, 100.03 FEET TO THE SOUTH LINE OF THE NORTH 100 FEET OF SAID SOUTH 300 FEET OF SAID QUARTER; THENCE SOUTH 88 DEGREES 15 MINUTES 39 SECONDS WEST ALONG SAID SOUTH LINE, 46.16 FEET TO THE SAID WEST LINE OF SECTION 3; THENCE NORTH 01 DEGREES 57 MINUTES 37 SECONDS WEST ALONG SAID SECTION LINE, 100.00 FEET TO SAID POINT OF BEGINNING), IN WILL COUNTY, ILLINOIS.

PARCEL 4

THAT PART OF THE SOUTHWEST QUARTER OF THE NORTHWEST QUARTER OF SECTION 3, IN TOWNSHIP 35 NORTH, RANGE 11 EAST OF THE THIRD PRINCIPAL MERIDIAN, DESCRIBED AS FOLLOWS:

COMMENCING AT THE SOUTHWEST CORNER OF SAID NORTHWEST QUARTER OF SECTION 3, AND RUNNING THENCE ON AN ASSUMED BEARING OF NORTH 00 DEGREES 00 MINUTES 00 SECONDS EAST, ALONG THE WEST LINE OF SAID NORTHWEST QUARTER, A DISTANCE OF 200.00 FEET; THENCE SOUTH 89 DEGREES 46 MINUTES 06 SECONDS EAST ALONG A LINE 200 FEET NORTH OF AND PARALLEL WITH THE SOUTH LINE OF SAID NORTHWEST QUARTER, A DISTANCE OF 37.26 FEET TO A POINT IN THE EASTERLY RIGHT-OF-WAY LINE OF CEDAR ROAD, ACCORDING TO THE INSTRUMENT RECORDED FEBRUARY 20, 1956 AS DOCUMENT NUMBER 792455, SAID POINT BEING THE POINT OF BEGINNING; THENCE CONTINUING SOUTH 89 DEGREES 46 MINUTES 06 SECONDS EAST A DISTANCE OF 287.74 FEET; THENCE SOUTH 00 DEGREES 00 MINUTES 00 SECONDS EAST, ALONG A LINE 325 FEET EAST OF AND PARALLEL WITH THE WEST LINE OF SAID NORTHWEST QUARTER A DISTANCE OF 142.55 FEET TO THE NORTHERLY RIGHT-OF-WAY LINE OF U.S. ROUTE 6, ACCORDING TO THE INSTRUMENT RECORDED APRIL 21, 1931 AS DOCUMENT NUMBER 449763; THENCE NORTH 89 DEGREES 46 MINUTES 06 SECONDS WEST, ALONG SAID NORTHERLY RIGHT-OF-WAY LINE, A DISTANCE OF 287.63 FEET TO THE SAID EASTERLY LINE OF CEDAR ROAD; THENCE NORTH 00 DEGREES 02 MINUTES 40 SECONDS WEST, ALONG SAID EASTERLY LINE, A DISTANCE OF 142.55 FEET TO THE POINT OF BEGINNING, IN WILL COUNTY, ILLINOIS;

EXCEPTING THEREFROM THE FOLLOWING DESCRIBED PARCEL, ACQUIRED BY THE ILLINOIS STATE TOLL HIGHWAY AUTHORITY IN CONDEMNATION CASE 98ED4502, AS FOLLOWS:

THAT PART OF THE NORTHWEST QUARTER OF SECTION 3, TOWNSHIP 35 NORTH, RANGE 11 EAST OF THE THIRD PRINCIPAL MERIDIAN, IN WILL COUNTY, ILLINOIS, DESCRIBED AS FOLLOWS:

COMMENCING AT THE NORTHWEST CORNER OF SAID NORTHWEST QUARTER OF SAID SECTION 3; THENCE SOUTH 01 DEGREE 57 MINUTES 37 SECONDS EAST ALONG THE WEST LINE OF SAID NORTHWEST QUARTER 2,433.18 FEET TO THE NORTH LINE OF THE SOUTH 200 FEET OF SAID NORTHWEST QUARTER; THENCE NORTH 88 DEGREES 15 MINUTES 39 SECONDS EAST ALONG SAID NORTH LINE OF THE SOUTH 200 FEET, 39.65 FEET TO THE EASTERLY RIGHT-OF-WAY LINE OF CEDAR ROAD AS ESTABLISHED BY DOCUMENT NO. 792455, SAID POINT BEING THE POINT OF BEGINNING; THENCE CONTINUING NORTH 88 DEGREES 15 MINUTES 39 SECONDS EAST ALONG SAID NORTH LINE, 6.52 FEET; THENCE SOUTH 03 DEGREES 13 MINUTES 14 SECONDS EAST, 34.71 FEET; THENCE SOUTH 48 DEGREES 52 MINUTES 32 SECONDS EAST, 85.30 FEET; THENCE SOUTH 88 DEGREES 08 MINUTES 37 SECONDS EAST, 216.25 FEET TO THE EAST LINE OF THE WEST 325 FEET OF SAID NORTHWEST QUARTER; THENCE SOUTH 01 DEGREE 57 MINUTES 37 SECONDS EAST ALONG SAID EAST LINE, 38.72 FEET TO THE NORTHERLY RIGHT-OF-WAY LINE OF U.S. ROUTE 6 AS ESTABLISHED BY DOCUMENT NO. 449763; THENCE SOUTH 89 DEGREES 15 MINUTES 39 SECONDS WEST ALONG SAID NORTHERLY RIGHT-OF-WAY LINE, 285.10 FEET TO SAID EASTERLY RIGHT-OF-WAY LINE OF CEDAR ROAD; THENCE NORTH 02 DEGREES 03 MINUTES 39 SECONDS WEST ALONG SAID EASTERLY RIGHT-OF-WAY LINE, 145.00 FEET TO SAID POINT OF BEGINNING.

PARCEL 5

THE NORTH 208 FEET OF THE SOUTH 408 FEET OF THE EAST 125 FEET OF THE WEST 325 FEET OF THE NORTHWEST QUARTER OF SECTION 3, TOWNSHIP 35 NORTH, RANGE 11 EAST OF THE THIRD PRINCIPAL MERIDIAN, IN WILL COUNTY, ILLINOIS.

ALSO ALL THAT PART OF US ROUTE 6 ALONG AND ADJOINING THE ABOVE DESCRIBED PROPERTY.

EXCEPT THAT PART OF CEDAR ROAD WITHIN THE ABOVE DESCRIBED PROPERTY. ALSO EXCEPT THAT PART, IF ANY, PREVIOUSLY ANNEXED.

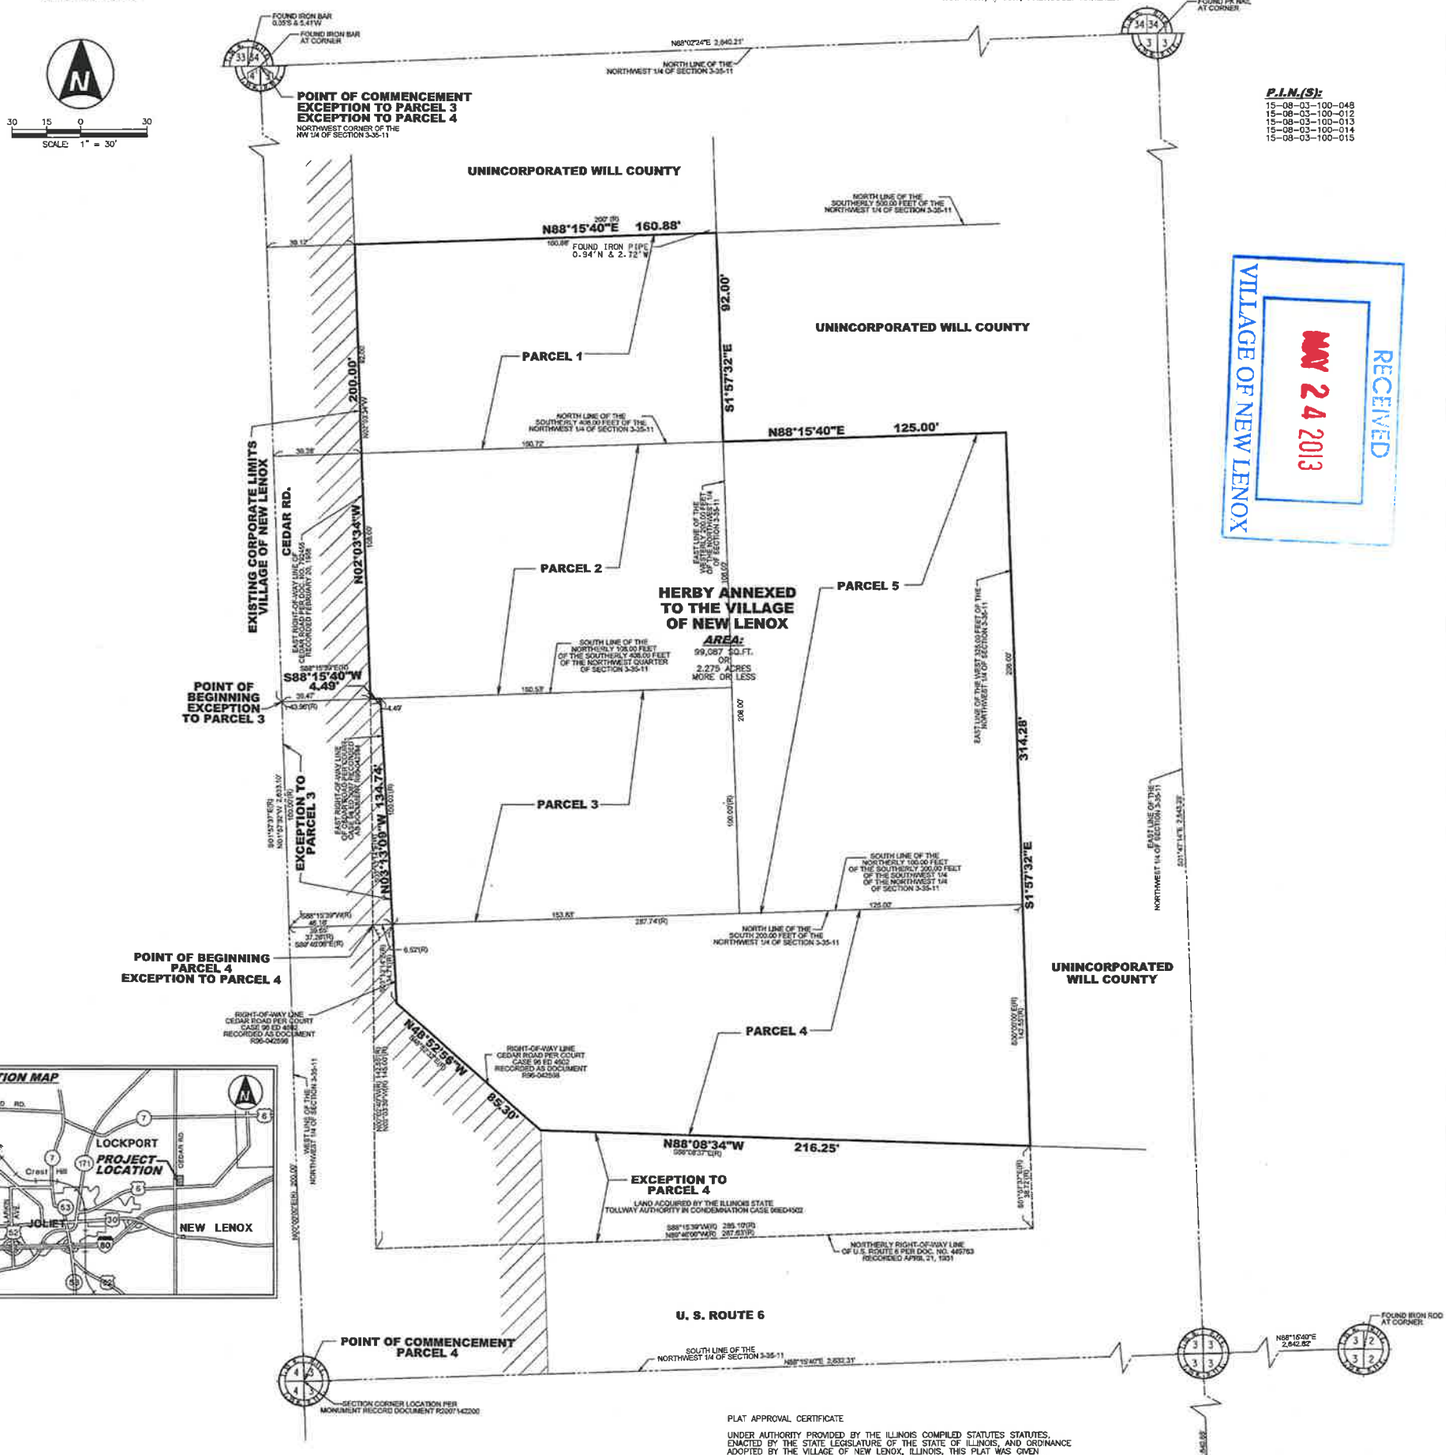

RECEIVED
MAY 24 2013
VILLAGE OF NEW LENOX

OWNERS CERTIFICATE

STATE OF ILLINOIS)
COUNTY OF WILL)SS

THIS IS TO CERTIFY THAT THE UNDERSIGNED IS THE OWNER OF THE LAND DESCRIBED HEREON, AND THAT HE/SHE CONSENTS TO THE ANNEXATION AS INDICATED HEREON, FOR THE USES AND PURPOSES HEREIN SET FORTH, AND DOES HEREBY ACKNOWLEDGE AND ADOPT THE SAME UNDER THE STYLE AND TITLE HEREON INDICATED.

DATED THIS _____ DAY OF _____ A.D. 20__.

_____
LENNY'S 7000 N FUEL, LLC
17112 POINT DRIVE
ORLAND PARK, ILLINOIS

STATE OF ILLINOIS)
COUNTY OF WILL)SS

I, _____, NOTARY PUBLIC IN AND FOR SAID COUNTY, IN THE STATE AFORESAID, DO HEREBY CERTIFY THAT PERSONALLY KNOWN TO ME TO BE THE SAME PERSONS WHOSE NAMES ARE SUBSCRIBED TO THE FOREGOING INSTRUMENT AS SUCH OWNERS, APPEARED BEFORE ME THIS DAY IN PERSON AND ACKNOWLEDGED THAT THEY SIGNED AND DELIVERED THE ANNEXED PLAT AS THEIR OWN FREE AND VOLUNTARY ACT FOR THE USES AND PURPOSES THEREIN SET FORTH.

GIVEN UNDER MY HAND AND NOTARY SEAL THIS _____ DAY OF _____ A.D. 20__.

_____
NOTARY PUBLIC

PLAT APPROVAL CERTIFICATE

UNDER AUTHORITY PROVIDED BY THE ILLINOIS COMPILED STATUTES STATUTES, ENACTED BY THE STATE LEGISLATURE OF THE STATE OF ILLINOIS, AND ORDINANCE ADOPTED BY THE VILLAGE OF NEW LENOX, ILLINOIS, THIS PLAT WAS GIVEN APPROVAL BY THE VILLAGE OF NEW LENOX AND MUST BE RECORDED WITHIN 30 DAYS OF THE DATE OF EXECUTION BY THE PRESIDENT AND VILLAGE CLERK. OTHERWISE IT IS NULL AND VOID.

APPROVED BY THE PLAN COMMISSION AT A MEETING HELD THIS _____ DAY OF _____, 20 ___.

_____
CHAIRMAN

_____
SECRETARY

APPROVED BY THE VILLAGE BOARD AT A MEETING HELD THIS _____ DAY OF _____, 20 ___.

_____
PRESIDENT

_____
VILLAGE CLERK

RECORDER'S CERTIFICATE

STATE OF ILLINOIS)
COUNTY OF WILL)SS

THIS INSTRUMENT WAS FILED FOR RECORD IN THE RECORDER'S OFFICE OF WILL COUNTY, ILLINOIS, THIS _____ DAY OF _____, A.D. 20___, AT _____ O'CLOCK ___.M. AND RECORDED IN THE MAP BOOK _____, PAGE _____, AS DOCUMENT NO. _____.

BY: _____
COUNTY RECORDER

STATE OF ILLINOIS)
COUNTY OF COOK)SS

WE, MACKIE CONSULTANTS LLC, AN ILLINOIS PROFESSIONAL DESIGN FIRM NO. 184-002694, HEREBY STATE THAT THIS MAP OR PLAT HEREON DRAWN WAS COMPILED FROM EXISTING SURVEYS AND INSTRUMENTS OF PUBLIC RECORD FOR THE PURPOSE INDICATED HEREON.

DATED THIS 22ND DAY OF May, A.D. 2013

DALE A. GRAY
EMAIL: dgray@mackieconsult.com
ILLINOIS PROFESSIONAL LAND SURVEYOR NO. 035-003057
LICENSE EXPIRES NOVEMBER 30, 2014

DALE A. GRAY
3057
PROFESSIONAL LAND SURVEYOR
STATE OF ILLINOIS
ALGONQUIN, IL

SURVEYOR'S NOTES:

1. THIS PLAT IS SUBJECT TO MATTERS OF TITLE WHICH MAY BE REVEALED BY A CURRENT TITLE REPORT.
2. BEARINGS BASED ON THE ILLINOIS EAST STATE PLANE COORDINATE SYSTEM.

GENERAL NOTES:

1. ALL DIMENSIONS ARE GIVEN IN FEET AND DECIMAL PARTS THEREOF.
2. ONLY THOSE BUILDING LINE SETBACKS AND EASEMENTS WHICH ARE SHOWN ON THE RECORDED PLAT OF SUBDIVISIONS ARE SHOWN HERE ON. REFER TO THE DEED, TITLE INSURANCE POLICY AND LOCAL ORDINANCES FOR OTHER RESTRICTIONS.
3. COMPARE DEED DESCRIPTION AND SITE CONDITIONS WITH THE DATA GIVEN ON THIS PLAT AND REPORT AND DISCREPANCIES TO THE SURVEYOR AT ONCE.
4. NO DIMENSIONS SHALL BE DERIVED FROM SCALE MEASUREMENTS.
5. CERTIFIED COPIES OF THIS SURVEY BEAR AN IMPRESSED SEAL.

PREPARED FOR:

MR. LEN McENERY
17112 POINT DRIVE
ORLAND PARK, ILLINOIS 60467

Mackie Consultants, LLC
9575 W. Higgins Road, Suite 500
Rosemont, IL 60018
(847)696-1400
www.mackieconsult.com
MACKIE CONSULTANTS

DATE	DESCRIPTION OF REVISION	BY

DESIGNED	
DRAWN	DAG
APPROVED	DAG
DATE	05-21-13
SCALE	1"=30'

PLAT OF ANNEXATION
US ROUTE 6 AND CEDAR ROAD
NEW LENOX, ILLINOIS

SHEET 1 OF 1

PROJECT NUMBER: 2242

© MACKIE CONSULTANTS LLC, 2013

ILLINOIS FIRM LICENSE 184-002694

5/22/2013 5:19:46 PM
N:\2242A\Survey\Proposed\FINAL\2242-Plat of Zoning.plt

PLAT OF ZONING
TO THE VILLAGE OF NEW LENOX

PROPERTY DESCRIPTION:

PARCEL 1

THE NORTHERLY 92 FEET OF THE SOUTHERLY 500 FEET OF THE WESTERLY 200 FEET OF THE NORTHWEST QUARTER OF SECTION 3, IN TOWNSHIP 35 NORTH, AND IN RANGE 11 EAST OF THE THIRD PRINCIPAL MERIDIAN, IN WILL COUNTY, ILLINOIS.

PARCEL 2

THE NORTHERLY 108 FEET OF THE SOUTHERLY 408 FEET OF THE WESTERLY 200 FEET OF THE NORTHWEST QUARTER OF SECTION 3, TOWNSHIP 35 NORTH, RANGE 11 EAST OF THE THIRD PRINCIPAL MERIDIAN, IN WILL COUNTY, ILLINOIS.

PARCEL 3

THE NORTHERLY 100 FEET OF THE SOUTHERLY 300 FEET OF THE WESTERLY 200 FEET OF THE SOUTHWEST QUARTER OF THE NORTHWEST QUARTER OF SECTION 3, TOWNSHIP 35 NORTH, RANGE 11 EAST OF THE THIRD PRINCIPAL MERIDIAN, (EXCEPTING THEREFROM THAT PART TAKEN FOR AN EMINENT DOMAIN PROCEEDING AS CASE NO. 96ED 3082 BY THE STATE OF ILLINOIS, DESCRIBED AS FOLLOWS: COMMENCING AT THE NORTHWEST CORNER OF THE NORTHWEST QUARTER OF SECTION 3; THENCE SOUTH 01 DEGREES 57 MINUTES 37 SECONDS EAST ALONG THE WEST LINE OF SAID QUARTER, 2,333.16 FEET TO THE NORTH LINE OF THE SOUTH 300 FEET OF SAID QUARTER BEING ALSO THE POINT OF BEGINNING; THENCE NORTH 88 DEGREES 15 MINUTES 39 SECONDS EAST ALONG THE SAID NORTH LINE OF THE SOUTH 300 FEET, 43.96 FEET; THENCE SOUTH 03 DEGREES 13 MINUTES 14 SECONDS EAST, 100.03 FEET TO THE SOUTH LINE OF THE NORTH 100 FEET OF SAID SOUTH 300 FEET OF SAID QUARTER; THENCE SOUTH 88 DEGREES 15 MINUTES 39 SECONDS WEST ALONG SAID SOUTH LINE, 46.16 FEET TO THE SAID WEST LINE OF SECTION 3; THENCE NORTH 01 DEGREES 57 MINUTES 37 SECONDS WEST ALONG SAID SECTION LINE, 100.00 FEET TO SAID POINT OF BEGINNING), IN WILL COUNTY, ILLINOIS.

PARCEL 4

THAT PART OF THE SOUTHWEST QUARTER OF THE NORTHWEST QUARTER OF SECTION 3, IN TOWNSHIP 35 NORTH, RANGE 11 EAST OF THE THIRD PRINCIPAL MERIDIAN, DESCRIBED AS FOLLOWS:

COMMENCING AT THE SOUTHWEST CORNER OF SAID NORTHWEST QUARTER OF SECTION 3, AND RUNNING THENCE ON AN ASSUMED BEARING OF NORTH 00 DEGREES 00 MINUTES 00 SECONDS EAST, ALONG THE WEST LINE OF SAID NORTHWEST QUARTER, A DISTANCE OF 200.00 FEET; THENCE SOUTH 89 DEGREES 46 MINUTES 06 SECONDS EAST, ALONG A LINE 200 FEET NORTH OF AND PARALLEL WITH THE SOUTH LINE OF SAID NORTHWEST QUARTER, A DISTANCE OF 37.26 FEET TO A POINT IN THE EASTERLY RIGHT-OF-WAY LINE OF CEDAR ROAD, ACCORDING TO THE INSTRUMENT RECORDED FEBRUARY 20, 1956 AS DOCUMENT NUMBER 782455, SAID POINT BEING THE POINT OF BEGINNING; THENCE CONTINUING SOUTH 89 DEGREES 46 MINUTES 06 SECONDS EAST A DISTANCE OF 287.74 FEET; THENCE SOUTH 00 DEGREES 00 MINUTES 00 SECONDS EAST; ALONG A LINE 325 FEET EAST OF AND PARALLEL WITH THE WEST LINE OF SAID NORTHWEST QUARTER A DISTANCE OF 142.55 FEET TO THE NORTHERLY RIGHT-OF-WAY LINE OF U.S. ROUTE 6; ACCORDING TO THE INSTRUMENT RECORDED APRIL 21, 1931 AS DOCUMENT NUMBER 449763; THENCE NORTH 89 DEGREES 46 MINUTES 06 SECONDS WEST, ALONG SAID NORTHERLY RIGHT-OF-WAY LINE, A DISTANCE OF 287.63 FEET TO THE SAID EASTERLY LINE OF CEDAR ROAD; THENCE NORTH 00 DEGREES 02 MINUTES 40 SECONDS WEST, ALONG SAID EASTERLY LINE, A DISTANCE OF 142.55 FEET TO THE POINT OF BEGINNING, IN WILL COUNTY, ILLINOIS;

EXCEPTING THEREFROM THE FOLLOWING DESCRIBED PARCEL, ACQUIRED BY THE ILLINOIS STATE TOLL HIGHWAY AUTHORITY IN CONDEMNATION CASE 96ED4502, AS FOLLOWS:

THAT PART OF THE NORTHWEST QUARTER OF SECTION 3, TOWNSHIP 35 NORTH, RANGE 11 EAST OF THE THIRD PRINCIPAL MERIDIAN, IN WILL COUNTY, ILLINOIS, DESCRIBED AS FOLLOWS:

COMMENCING AT THE NORTHWEST CORNER OF SAID NORTHWEST QUARTER OF SAID SECTION 3; THENCE SOUTH 01 DEGREE 57 MINUTES 37 SECONDS EAST ALONG THE WEST LINE OF SAID NORTHWEST QUARTER 2433.18 FEET TO THE NORTH LINE OF THE SOUTH 200 FEET OF SAID NORTHWEST QUARTER; THENCE NORTH 88 DEGREES 15 MINUTES 39 SECONDS EAST ALONG SAID NORTH LINE OF THE SOUTH 200 FEET, 39.65 FEET TO THE EASTERLY RIGHT-OF-WAY LINE OF CEDAR ROAD AS ESTABLISHED BY DOCUMENT NO. 782455, SAID POINT BEING THE POINT OF BEGINNING; THENCE CONTINUING NORTH 88 DEGREES 15 MINUTES 39 SECONDS EAST ALONG SAID NORTH LINE, 6.52 FEET; THENCE SOUTH 03 DEGREES 13 MINUTES 14 SECONDS EAST, 34.71 FEET; THENCE SOUTH 48 DEGREES 52 MINUTES 32 SECONDS EAST, 85.30 FEET; THENCE SOUTH 88 DEGREES 06 MINUTES 37 SECONDS EAST, 216.25 FEET TO THE EAST LINE OF THE WEST 325 FEET OF SAID NORTHWEST QUARTER; THENCE SOUTH 01 DEGREE 57 MINUTES 37 SECONDS EAST ALONG SAID EAST LINE, 38.72 FEET TO THE NORTHERLY RIGHT-OF-WAY LINE OF U.S. ROUTE 6 AS ESTABLISHED BY DOCUMENT NO. 449763; THENCE SOUTH 88 DEGREES 15 MINUTES 39 SECONDS WEST ALONG SAID NORTHERLY RIGHT-OF-WAY LINE 285.10 FEET TO SAID EASTERLY RIGHT-OF-WAY LINE OF CEDAR ROAD; THENCE NORTH 02 DEGREES 03 MINUTES 39 SECONDS WEST ALONG SAID EASTERLY RIGHT-OF-WAY LINE, 145.00 FEET TO SAID POINT OF BEGINNING.

PARCEL 5

THE NORTH 208 FEET OF THE SOUTH 408 FEET OF THE EAST 125 FEET OF THE WEST 325 FEET OF THE NORTHWEST QUARTER OF SECTION 3, TOWNSHIP 35 NORTH, RANGE 11 EAST OF THE THIRD PRINCIPAL MERIDIAN, IN WILL COUNTY, ILLINOIS.

EXCEPT THAT PART OF CEDAR ROAD WITHIN THE ABOVE DESCRIBED PROPERTY.

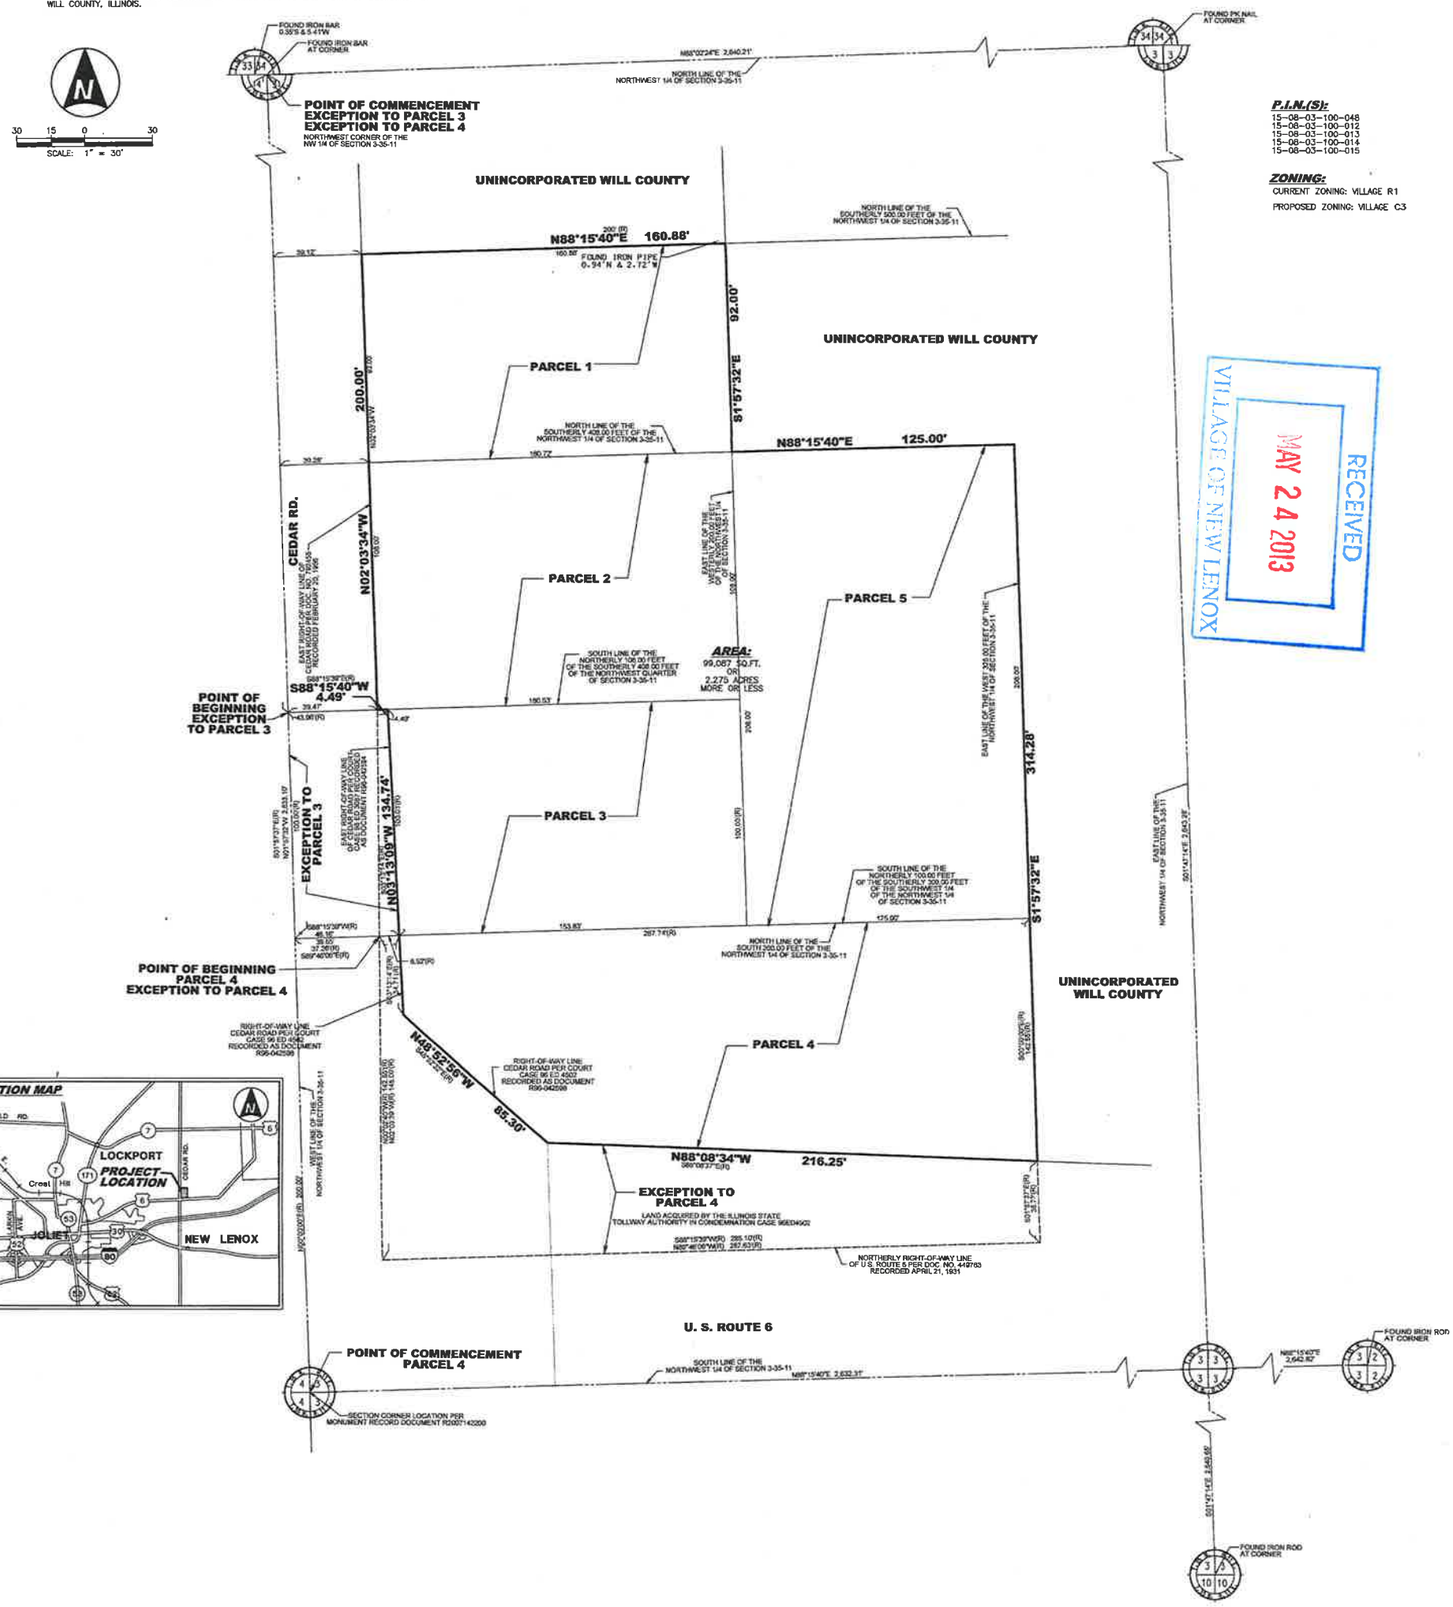

P.I.N.(S):
15-08-03-100-048
15-08-03-100-012
15-08-03-100-013
15-08-03-100-014
15-08-03-100-015

ZONING:
CURRENT ZONING: VILLAGE R1
PROPOSED ZONING: VILLAGE C3

RECEIVED
MAY 24 2013
VILLAGE OF NEW LENOX

SURVEYOR'S NOTES:
1. THIS PLAT IS SUBJECT TO MATTERS OF TITLE WHICH MAY BE REVEALED BY A CURRENT TITLE REPORT.
2. BEARINGS BASED ON THE ILLINOIS EAST STATE PLANE COORDINATE SYSTEM.

GENERAL NOTES:
1. ALL DIMENSIONS ARE GIVEN IN FEET AND DECIMAL PARTS THEREOF.
2. ONLY THOSE BUILDING LINE SETBACKS AND EASEMENTS WHICH ARE SHOWN ON THE RECORDED PLAT OF SUBDIVISIONS ARE SHOWN HERE ON. REFER TO THE DEED, TITLE INSURANCE POLICY AND LOCAL ORDINANCES FOR OTHER RESTRICTIONS.
3. COMPARE DEED DESCRIPTION AND SITE CONDITIONS WITH THE DATA GIVEN ON THIS PLAT AND REPORT AND DISCREPANCIES TO THE SURVEYOR AT ONCE.
4. NO DIMENSIONS SHALL BE DERIVED FROM SCALE MEASUREMENTS.
5. CERTIFIED COPIES OF THIS SURVEY BEAR AN IMPRESSED SEAL.

DALE A. GRAY 3057 PROFESSIONAL LAND SURVEYOR STATE OF ILLINOIS ROSEMONT, IL

STATE OF ILLINOIS)
COUNTY OF COOK)SS

WE, MACKIE CONSULTANTS LLC, AN ILLINOIS PROFESSIONAL DESIGN FIRM NO. 184-002694, HEREBY STATE THAT THIS MAP OR PLAT HEREON DRAWN WAS COMPILED FROM EXISTING SURVEYS AND INSTRUMENTS OF PUBLIC RECORD FOR THE PURPOSE INDICATED HEREON.

DATED THIS 23rd DAY OF May A.D. 2013

DALE A. GRAY
EMAIL: dgray@mackieconsult.com
ILLINOIS PROFESSIONAL LAND SURVEYOR NO. 035-003057
LICENSE EXPIRES-NOVEMBER 30, 2014

PREPARED FOR:
MR. LEN McENERY
17112 POINT DRIVE
ORLAND PARK, ILLINOIS 60467

Mackie Consultants, LLC
9575 W. Higgins Road, Suite 500
Rosemont, IL 60018
(847)696-1400
www.mackieconsult.com
MACKIE CONSULTANTS

DATE	DESCRIPTION OF REVISION	BY

DESIGNED	
DRAWN	DAG
APPROVED	DAG
DATE	05-21-13
SCALE	1"=30'

PLAT OF ZONING
US ROUTE 6 AND CEDAR ROAD
NEW LENOX, ILLINOIS

SHEET 1 OF 1
PROJECT NUMBER: 2242
© MACKIE CONSULTANTS LLC, 2013
ILLINOIS FIRM LICENSE 184-002694