PLAT OF ZONING

IN THE VILLAGE OF NEW LENOX, IL
OF

LOT 80, IN FIELDSTONE SUBDIVISION UNIT ONE, THAT PART OF THE EAST HALF OF THE SOUTHWEST QUARTER AND THE WEST HALF OF THE SOUTHEAST QUARTER OF SECTION 17, TOWNSHIP 35 NORTH, RANGE 11 EAST OF THE THIRD PRINCIPAL MERIDIAN, ACCORDING TO THE PLAT THEREOF RECORDED APRIL 27, 1992, AS DOCUMENT No. R92-030912, IN WILL COUNTY, ILLINOIS.

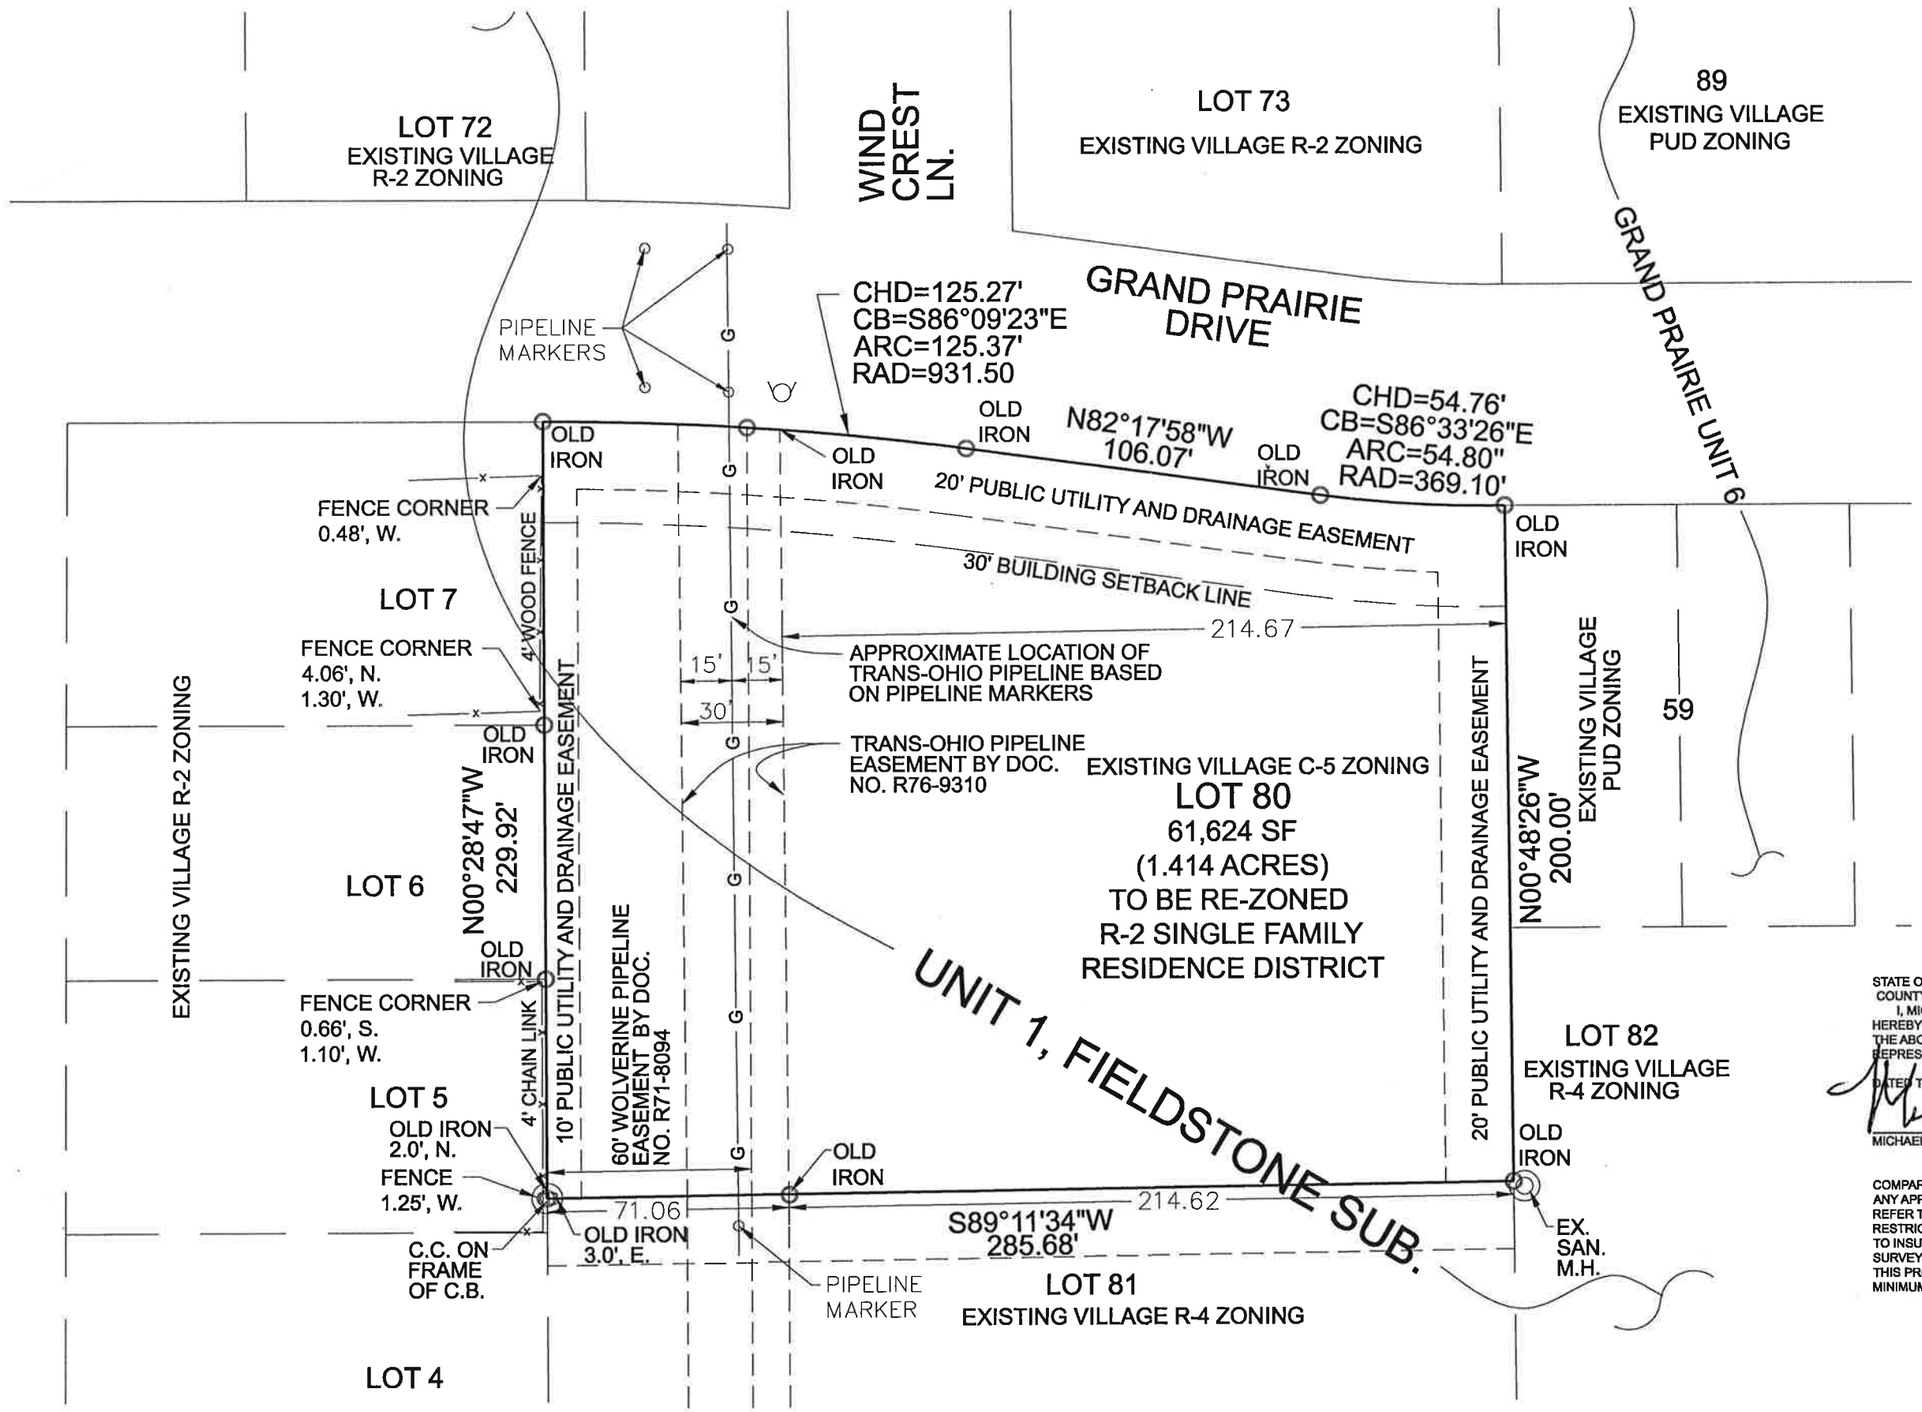

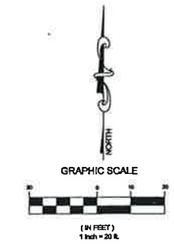

RECEIVED
MAY 29 2015
BY:

STATE OF ILLINOIS)
COUNTY OF WILL)

I, MICHAEL R. ROGINA, ILLINOIS PROFESSIONAL LAND SURVEYOR, DO HEREBY CERTIFY THAT I HAVE PLATTED THE PROPERTY DESCRIBED IN THE ABOVE CAPTION AND THAT THIS PLAT OF ZONING IS A CORRECT REPRESENTATION THEREOF

DATED THIS 27TH DAY OF MAY, 2015

MICHAEL R. ROGINA I.P.L.S. 3516
LICENSE EXPIRES 11/30/2016

MICHAEL R. ROGINA
PROFESSIONAL
LAND SURVEYOR
STATE OF
ILLINOIS
JOLIET, ILLINOIS

COMPARE DESCRIPTION AND POINTS BEFORE BUILDING AND REPORT ANY APPARENT DIFFERENCE TO THE SURVEYOR.
REFER TO DEED OR GUARANTEE TITLE POLICY FOR BUILDING LINE RESTRICTIONS OR EASEMENTS NOT SHOWN ON PLAT OF ZONING.
TO INSURE AUTHENTICITY OF ANY COPIES, THEY MUST BEAR THE SURVEYOR'S IMPRESSED SEAL.
THIS PROFESSIONAL SERVICE CONFORMS TO THE CURRENT ILLINOIS MINIMUM STANDARDS FOR A BOUNDARY SURVEY.

COMMONLY KNOWN AS:
W. GRAND PRAIRIE DR.
NEW LENOX, ILLINOIS 60451

15-08-17-306-008

LOT 80 IN UNIT 1 OF FIELDSTONE SUBDIVISION

SCALE: 1" = 20'	FIELDWORK DATE:	REVISED FIELDWORK DATE	DRAWN BY: JCC

ROGINA
ENGINEERS & SURVEYORS, LLC.
1225 Glenwhim Road Joliet, Illinois 815/729-0777 FAX 815/729-0782
Professional Design Firm License No. 184-005843 - Exp. 4/30/2017
Email: mrogina@rogina.com

LINCOLN WAY DEV. CORP.

FILE NO: 0254.07

F.B.

Copyright © 2011 Rogina & Associates, Ltd.