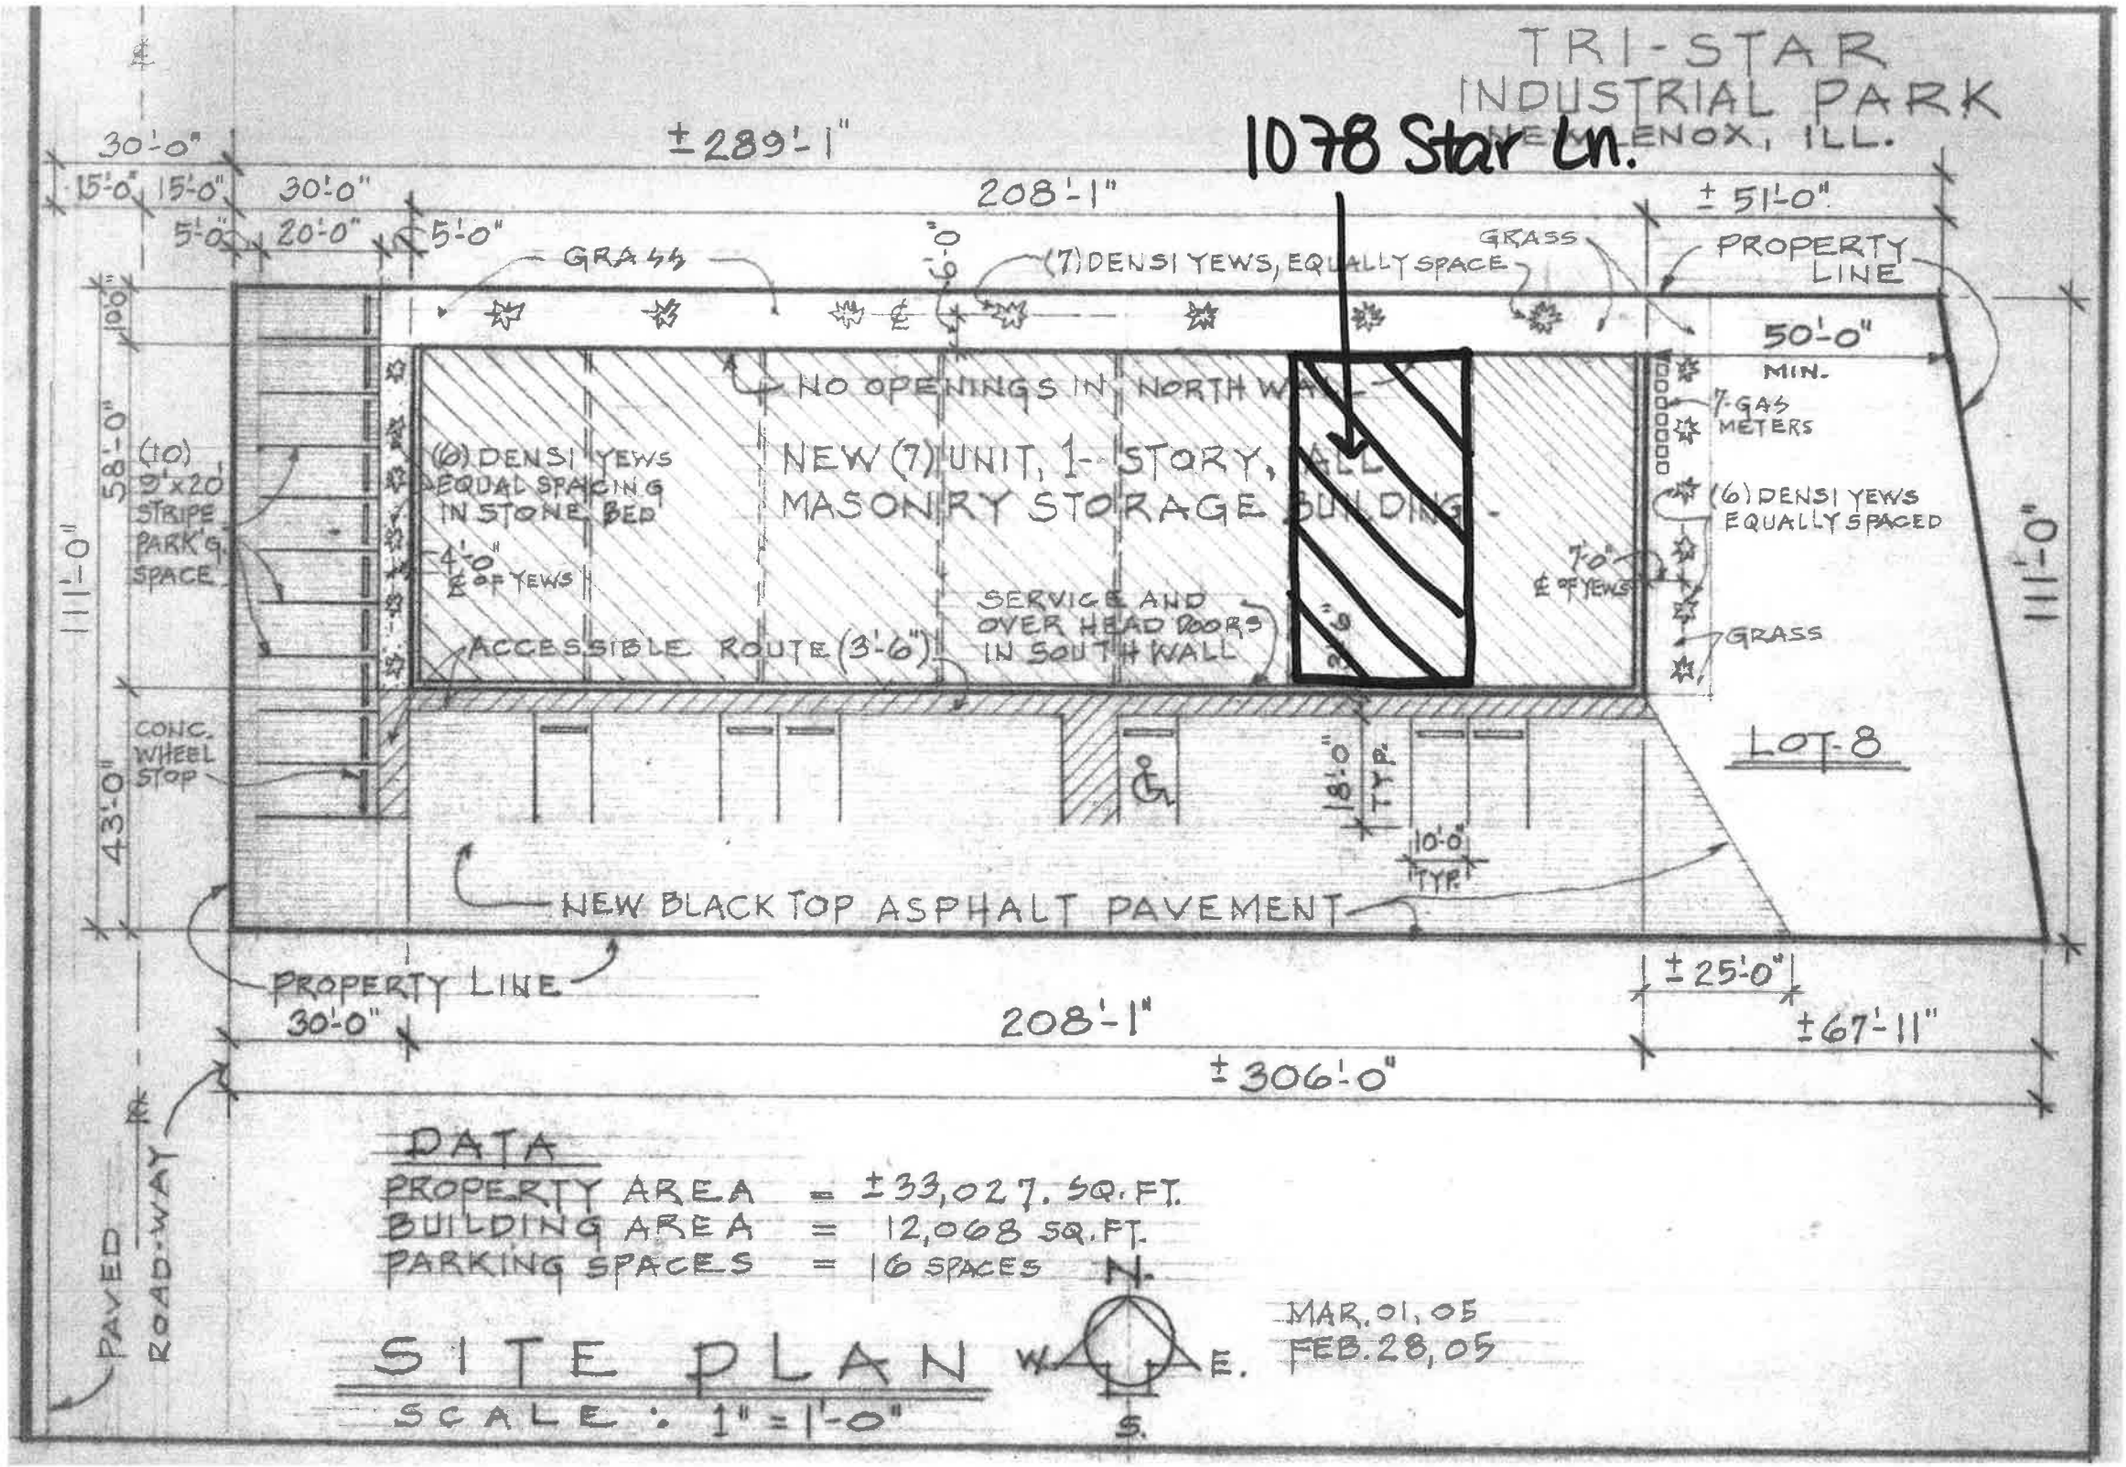

DATA

PROPERTY AREA = ±33,027. SQ. FT.
BUILDING AREA = 12,068 SQ. FT.
PARKING SPACES = 16 SPACES

SITE PLAN

SCALE: 1" = 1'-0"

MAR. 01, 05
FEB. 28, 05