TECH 3 Consulting Group, Inc.

ENGINEERS SURVEYORS
737 West Exchange St. Crete, IL 60417
ph 708.672.4994 fax 708.672.3739

ZONING PLAT

THE SOUTH 133.08 FEET OF THE EAST 179.25 FEET OF LOT 8, LOT 9 EXCEPT THE WEST 200.00 FEET THEREOF AND LOT 10 EXCEPT THE WEST 200.00 FEET OF THE SOUTH 150.00 FEET THEREOF, IN ARTHUR T. McINTOSH & COMPANY'S "NEW LENOX FARMS" UNIT NO. 1, BEING A SUBDIVISION OF PART OF THE NORTH HALF OF SECTION 22, TOWNSHIP 35 NORTH, RANGE 11 EAST OF THE THIRD PRINCIPAL MERIDIAN, ACCORDING TO THE PLAT THEREOF RECORDED AS DOCUMENT NO. 584533, IN WILL COUNTY, ILLINOIS.

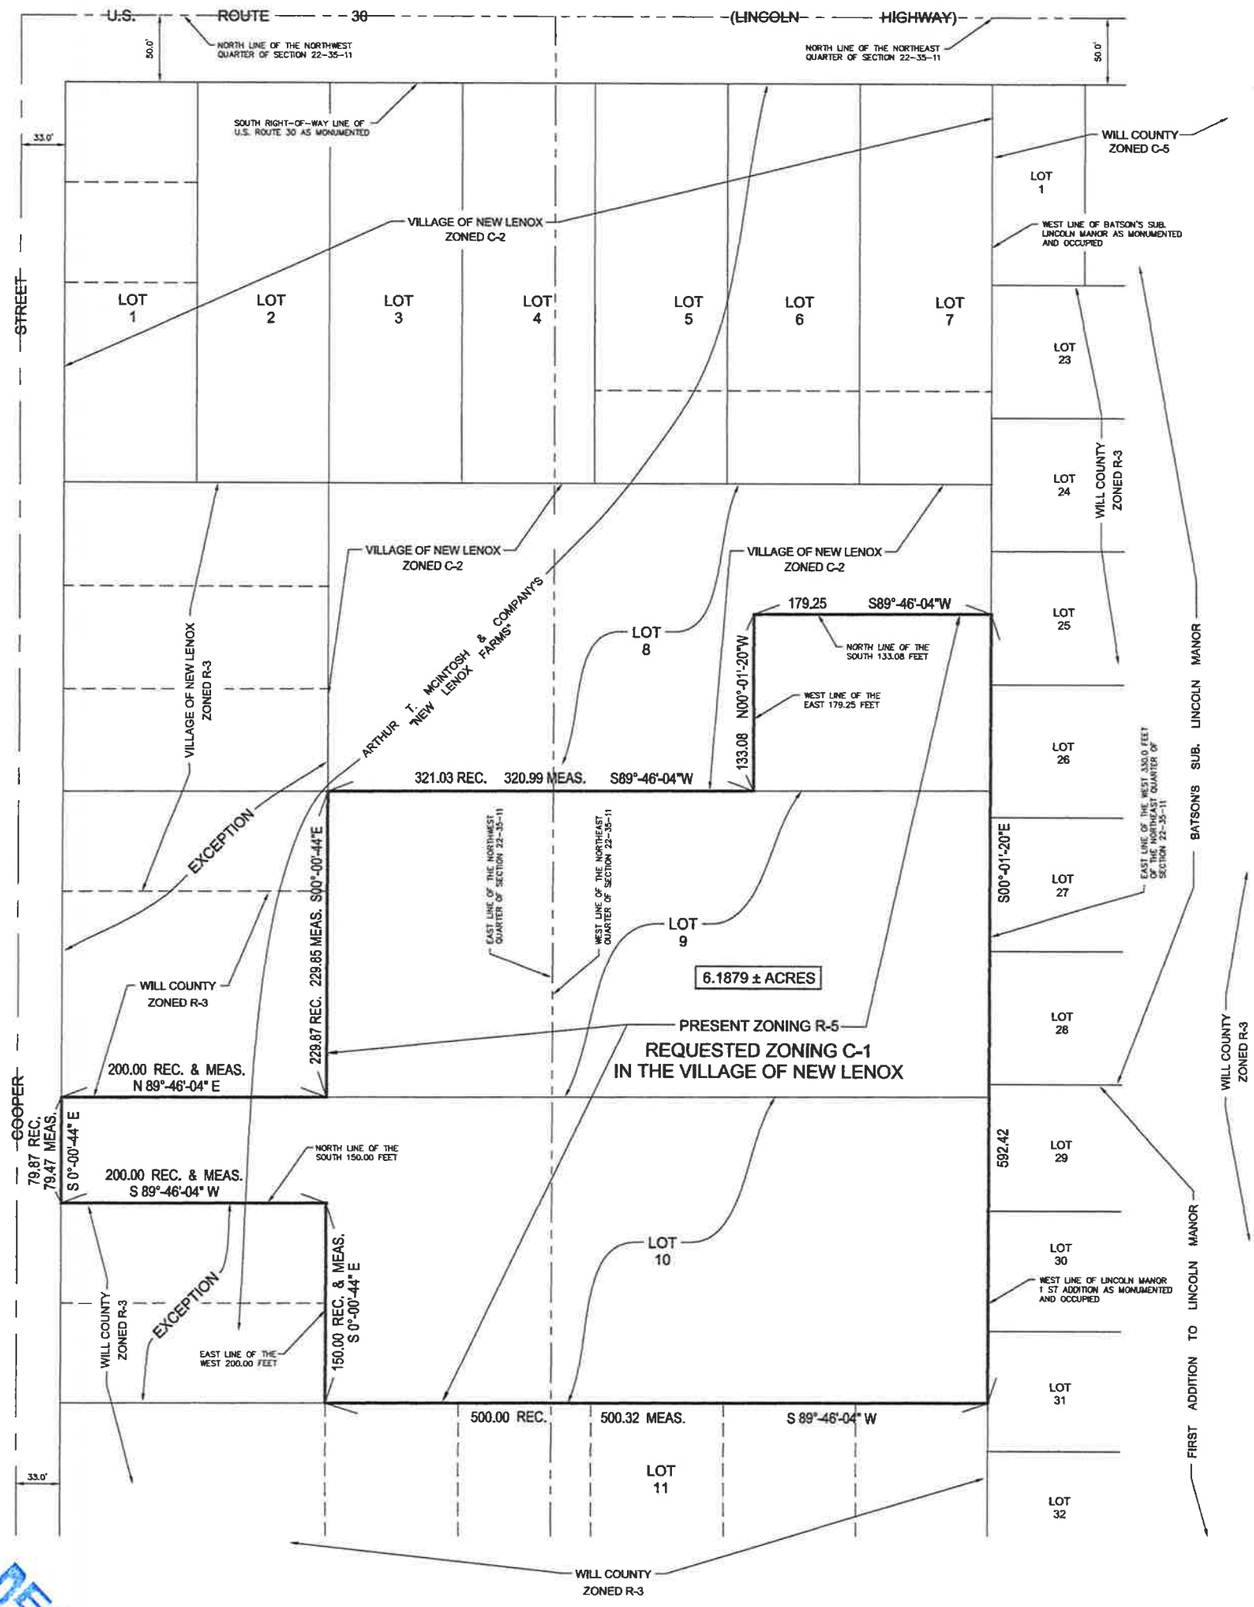

RECEIVED
APR 14 2016
BY:

N

SCALE : 1" = 50'

BASIS OF BEARINGS IS ASSUMED

PROPERTY INDEX NUMBER
08-22-200-048

STATE OF ILLINOIS }
} SS
COUNTY OF WILL }

TECH 3 CONSULTING GROUP, INC. HAS SURVEYED THE PROPERTY DESCRIBED HEREON AND THE PLAT HEREON DRAWN IS A REPRESENTATION OF SAID SURVEY. ALL DIMENSIONS ARE IN FEET AND DECIMAL PARTS THEREOF. THIS PROFESSIONAL SERVICE CONFORMS TO THE CURRENT ILLINOIS MINIMUM STANDARDS FOR A BOUNDARY SURVEY.

CRETE, ILLINOIS, OCTOBER 29TH A.D. 2015

ILLINOIS PROFESSIONAL LAND SURVEYOR NO. 2430
LICENSE EXPIRES: NOVEMBER 30, 2016

ILLINOIS PROFESSIONAL DESIGN FIRM NO. 184-002235
LICENSE EXPIRES: NOVEMBER 30, 2017

COMPARE ALL POINTS BEFORE BUILDING AND REPORT ANY DIFFERENCES AT ONCE. FOR BUILDING LINES, EASEMENTS AND OTHER RESTRICTIONS NOT SHOWN HEREON REFER TO YOUR DEED, CONTRACT, TITLE POLICY, ZONING ORDINANCE, ETC.

JOB NO. 14050